



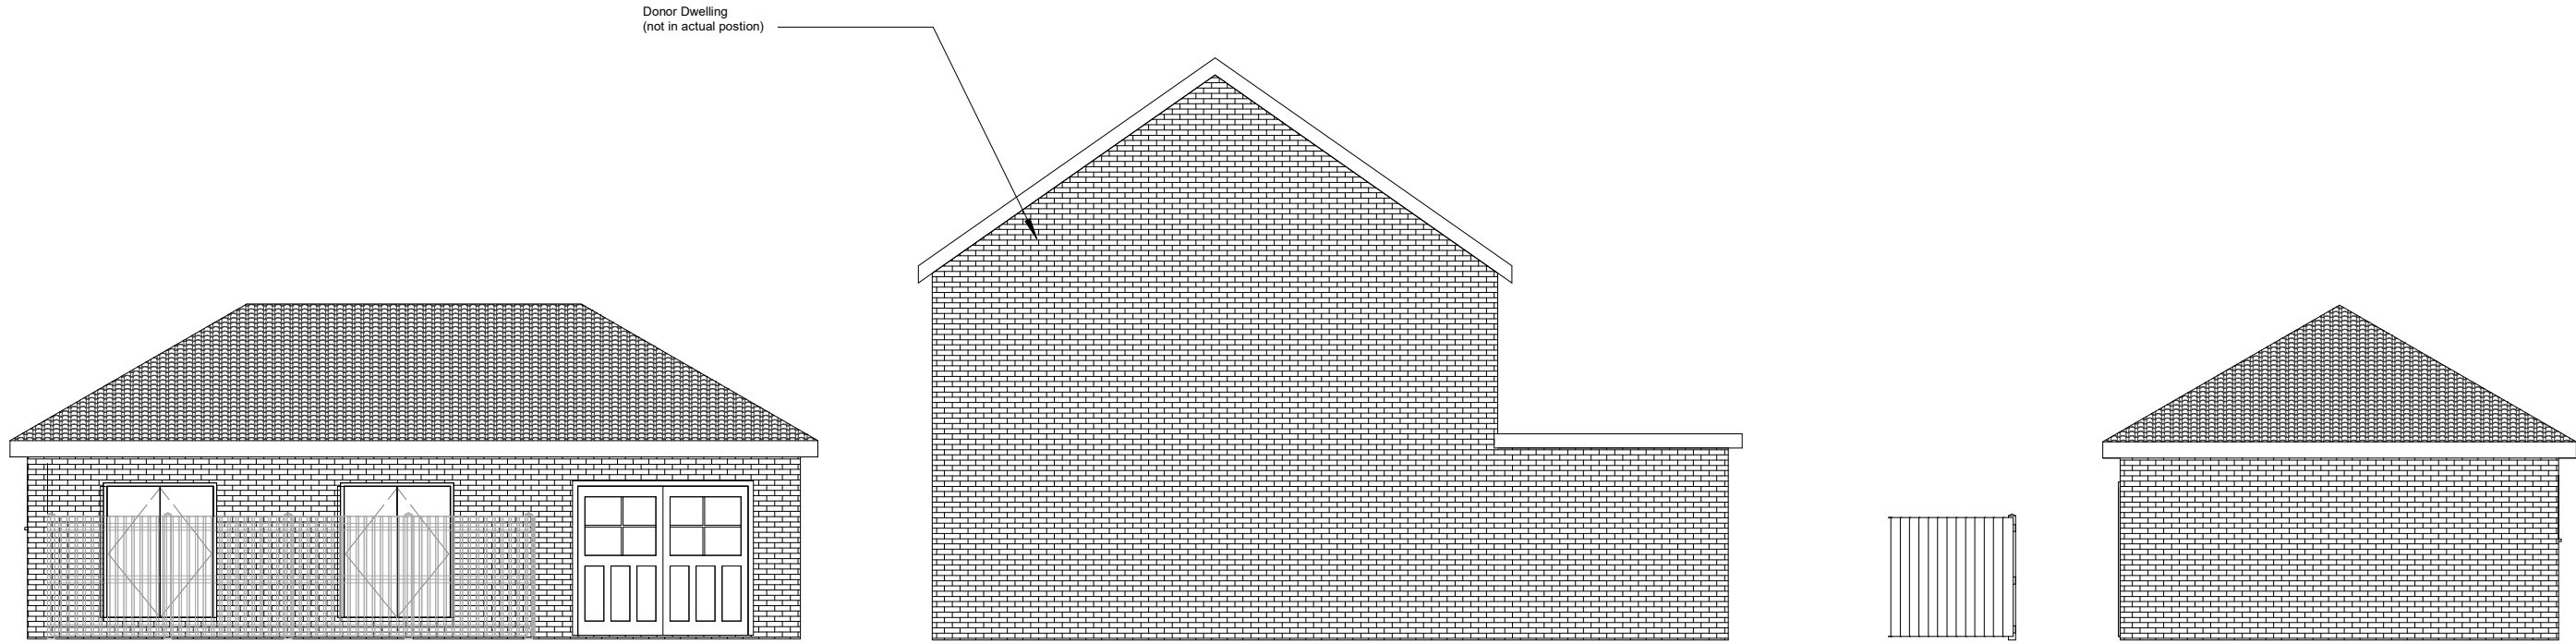


North


West

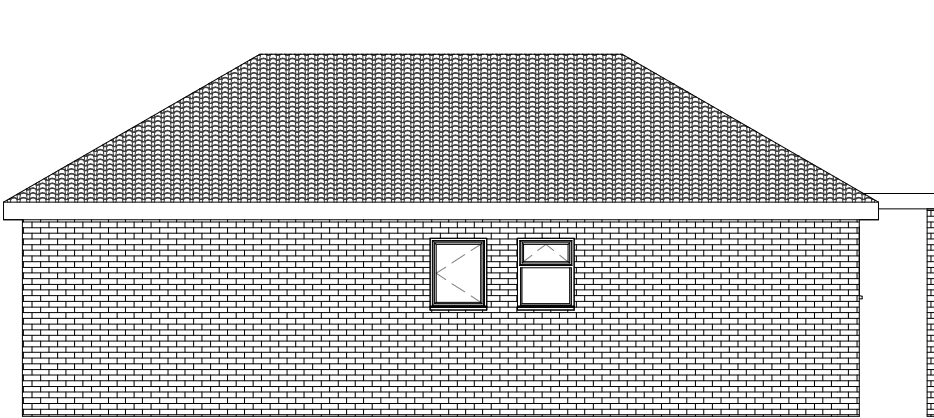

South

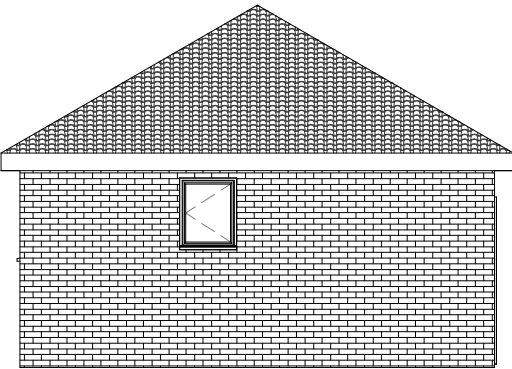

East

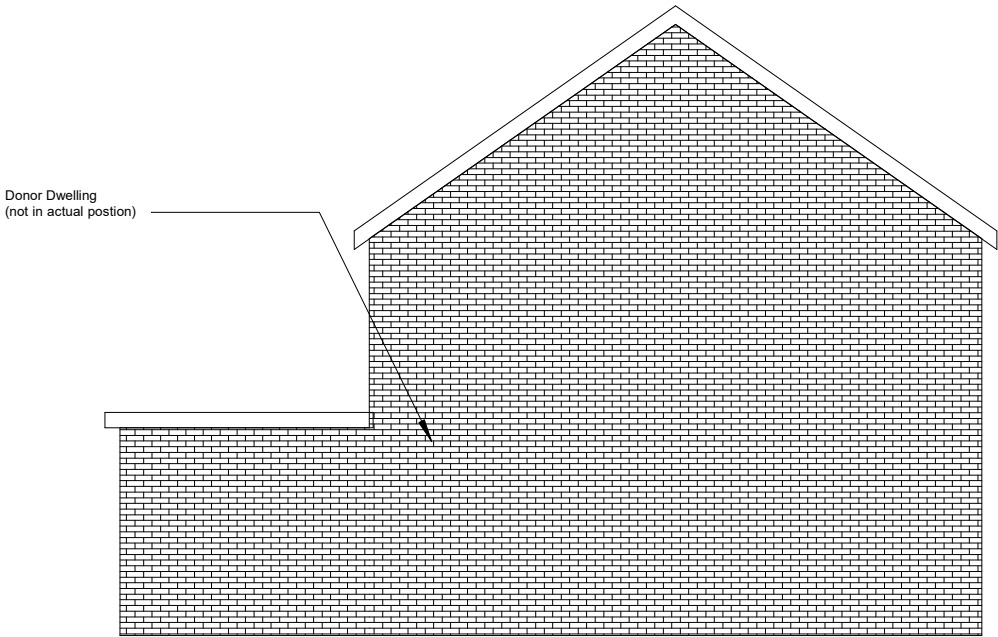

1:500		50
1:200		20
1:100		10
1:50		5

All measurement to be checked on site prior to any commenment

| Parkers Design Limited - The Studio @ 90, PO9 2PR | | www.pexd.co.uk - info@parkersdesign.com - 07776 008822 |

PROJECT	44 Salterns Lane, PO11 9PJ		CLIENT		Haywood	
			Date	Issue Date	Scale (@ A3)	1 : 100
	SHEET		Drawn by	SW	DRAWING NUMBER	REV
			Checked by	SR	P 2	