


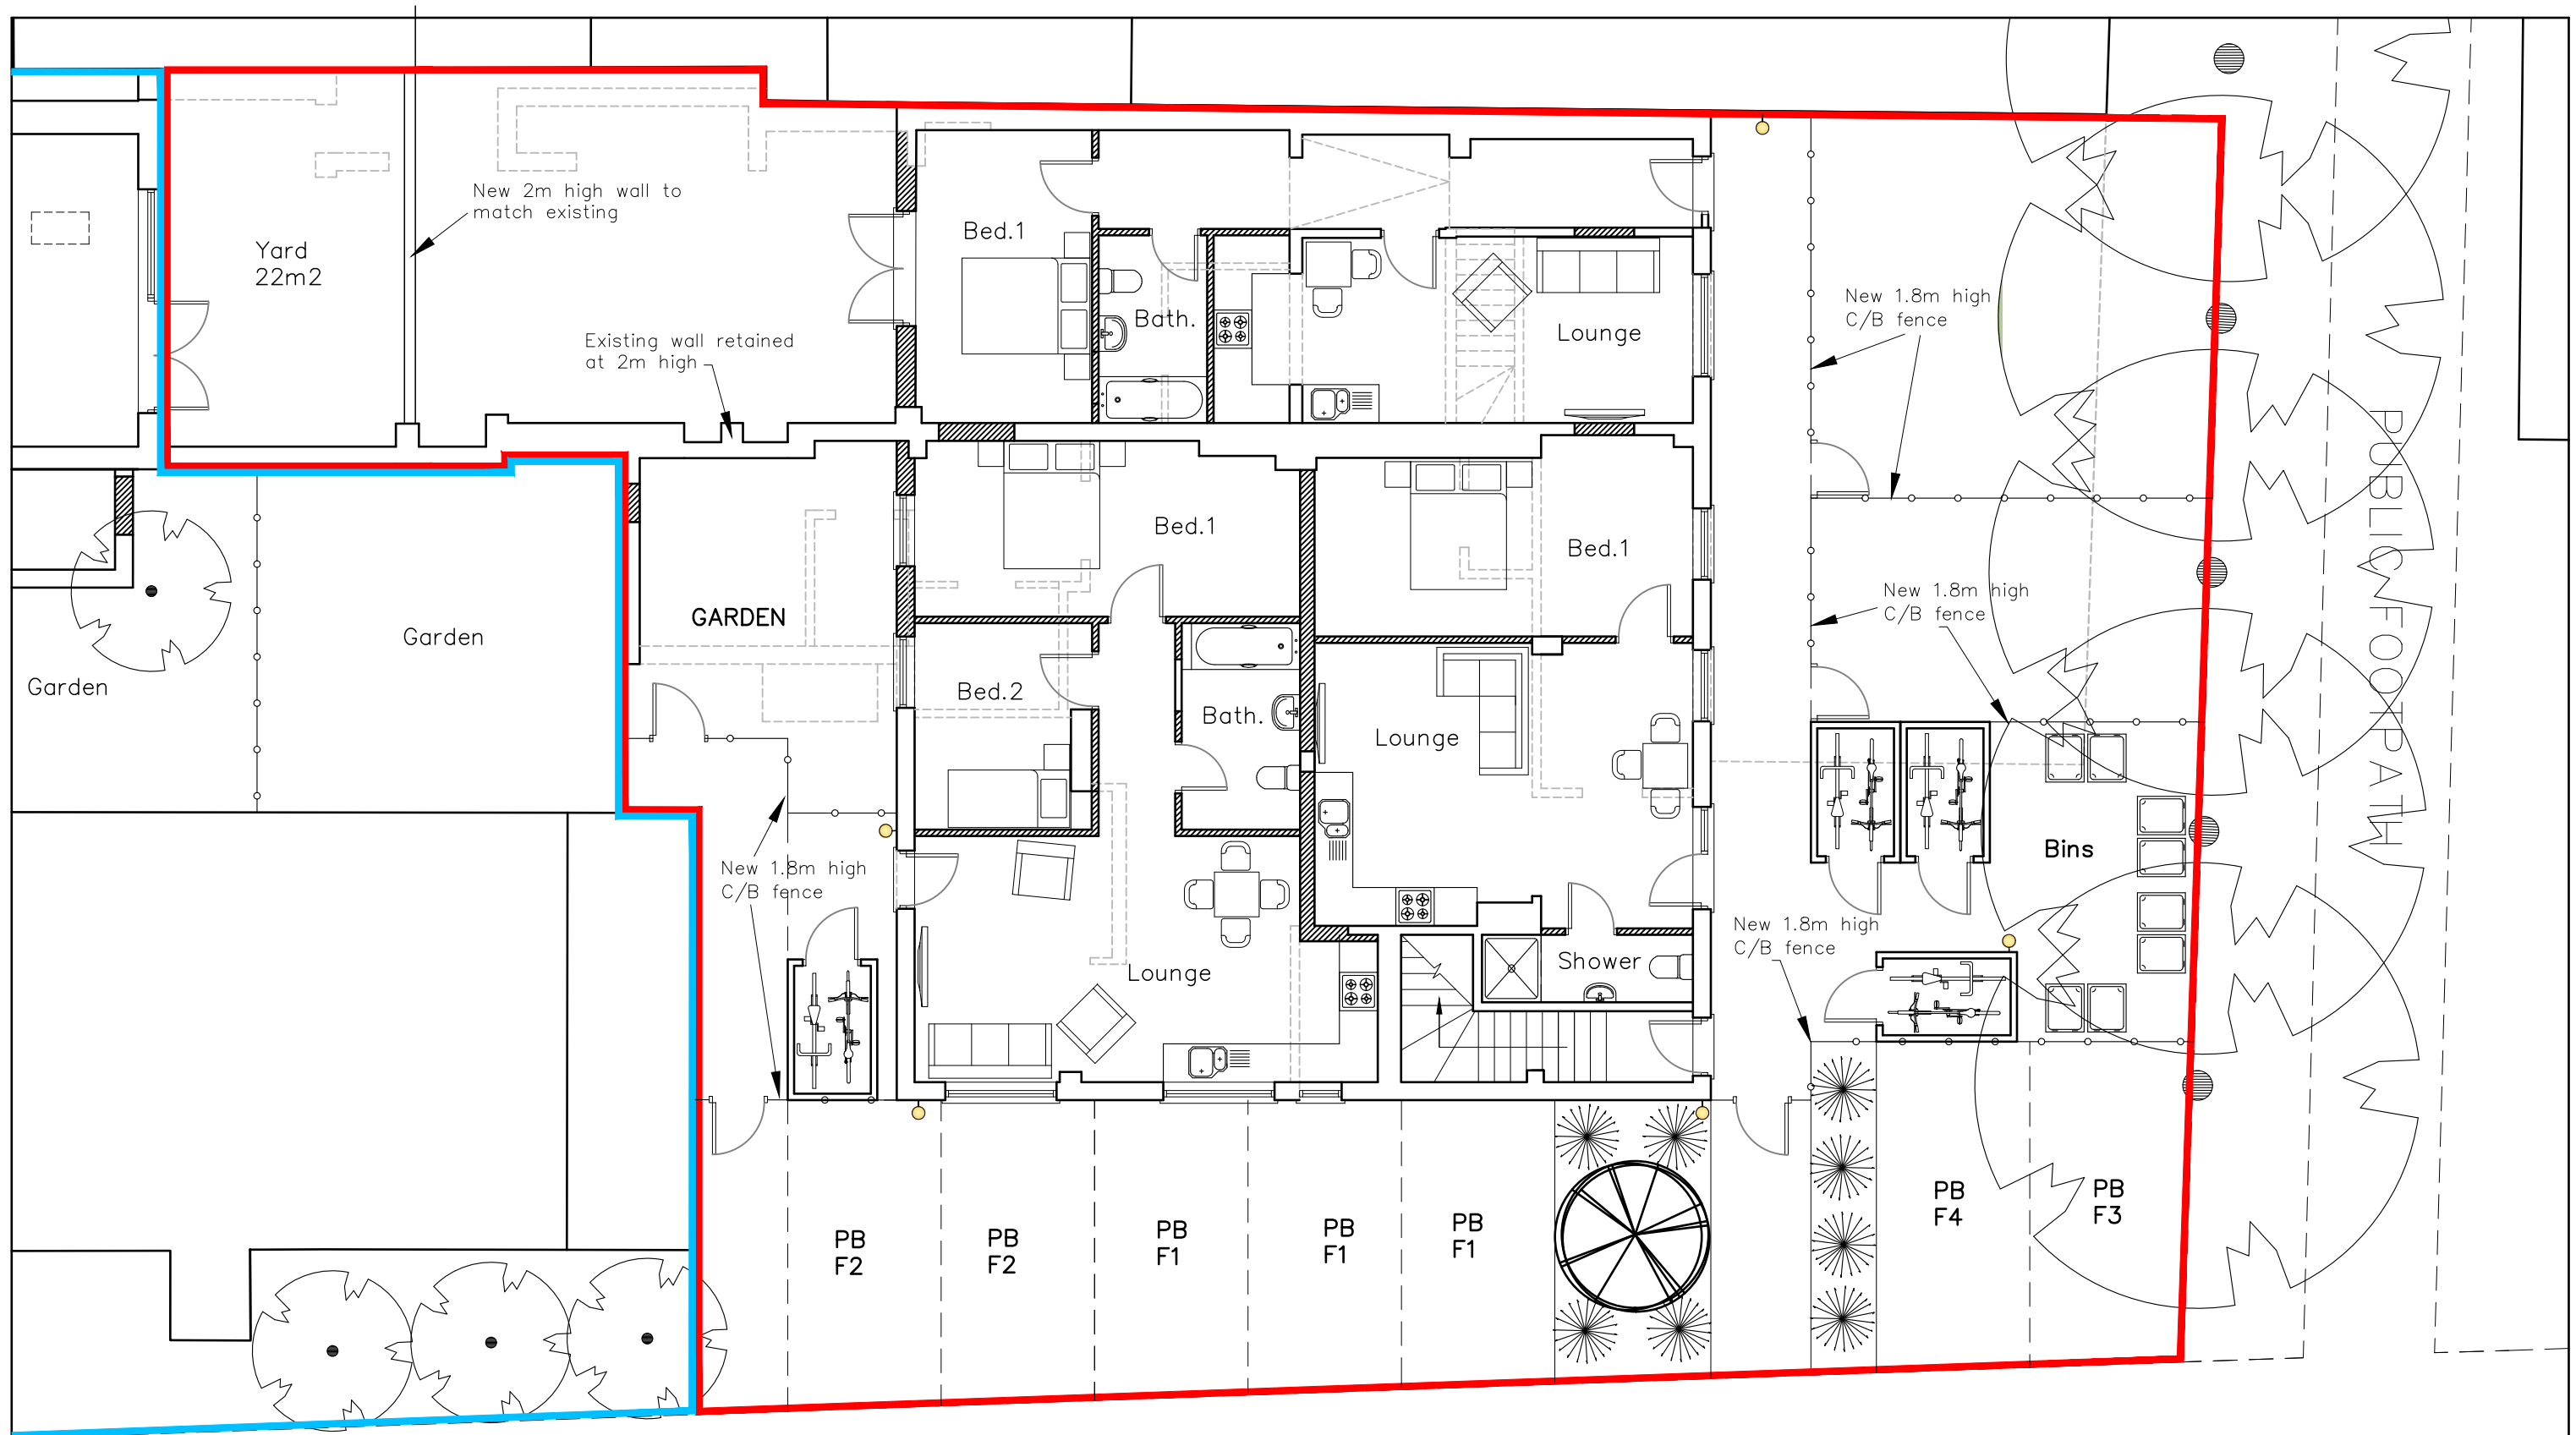

Non-UV warm spectrum (<3000 Kelvin)
PIR sensor LED lighting. Max. 150w, to
be fixed in a downward only position.

CAAD

Critchley Architecture And Design Ltd.

Contact: 02392 474 919 | info@caad.online

The Old Brewery, 15E South Street, Havant, PO9 1BU



PROPOSED LIGHTING AND MEANS OF ENCLOSURE

Revisions

- a) Means of enclosure added/15.11.23/JHL
- b)
- c)
- d)

25 Mengham Road,
Hayling Island,
PO11 9BG

Scale A1=1:50, A3=1:100
Drawn JHL
Date 21/01/19

20058-415^A

10m

20m

30m

40m