

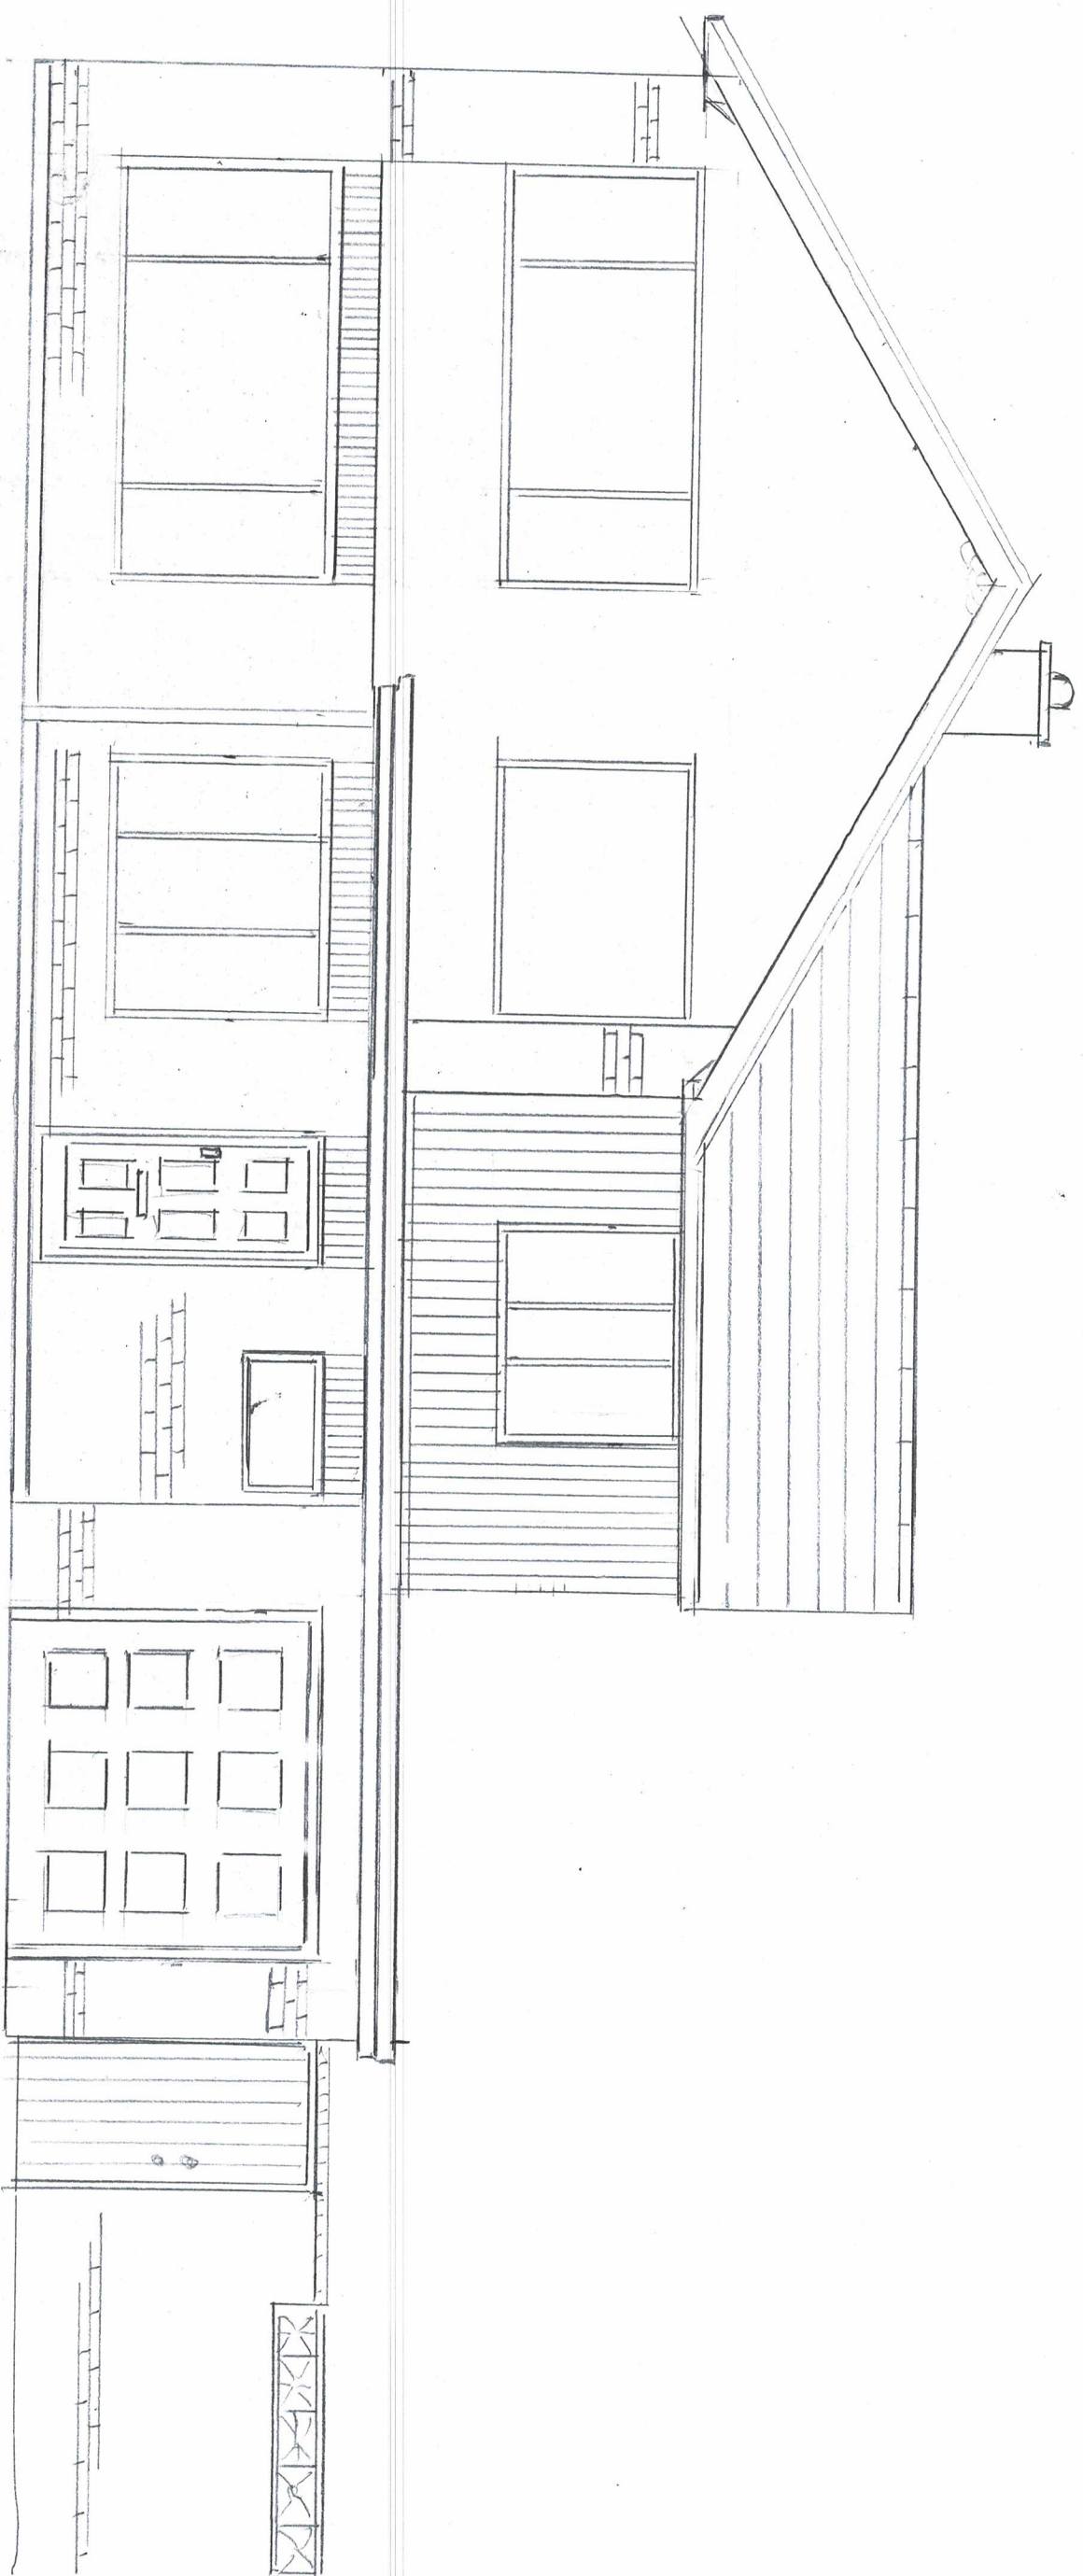


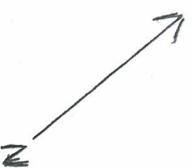

Proposed Front Elevation

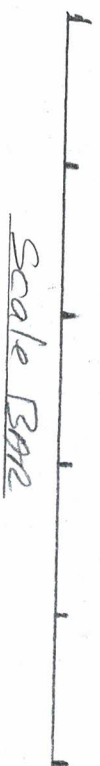

Woodside
Stakes Hill Road
Waterlooville
PO 7-780
Scale 1-50