


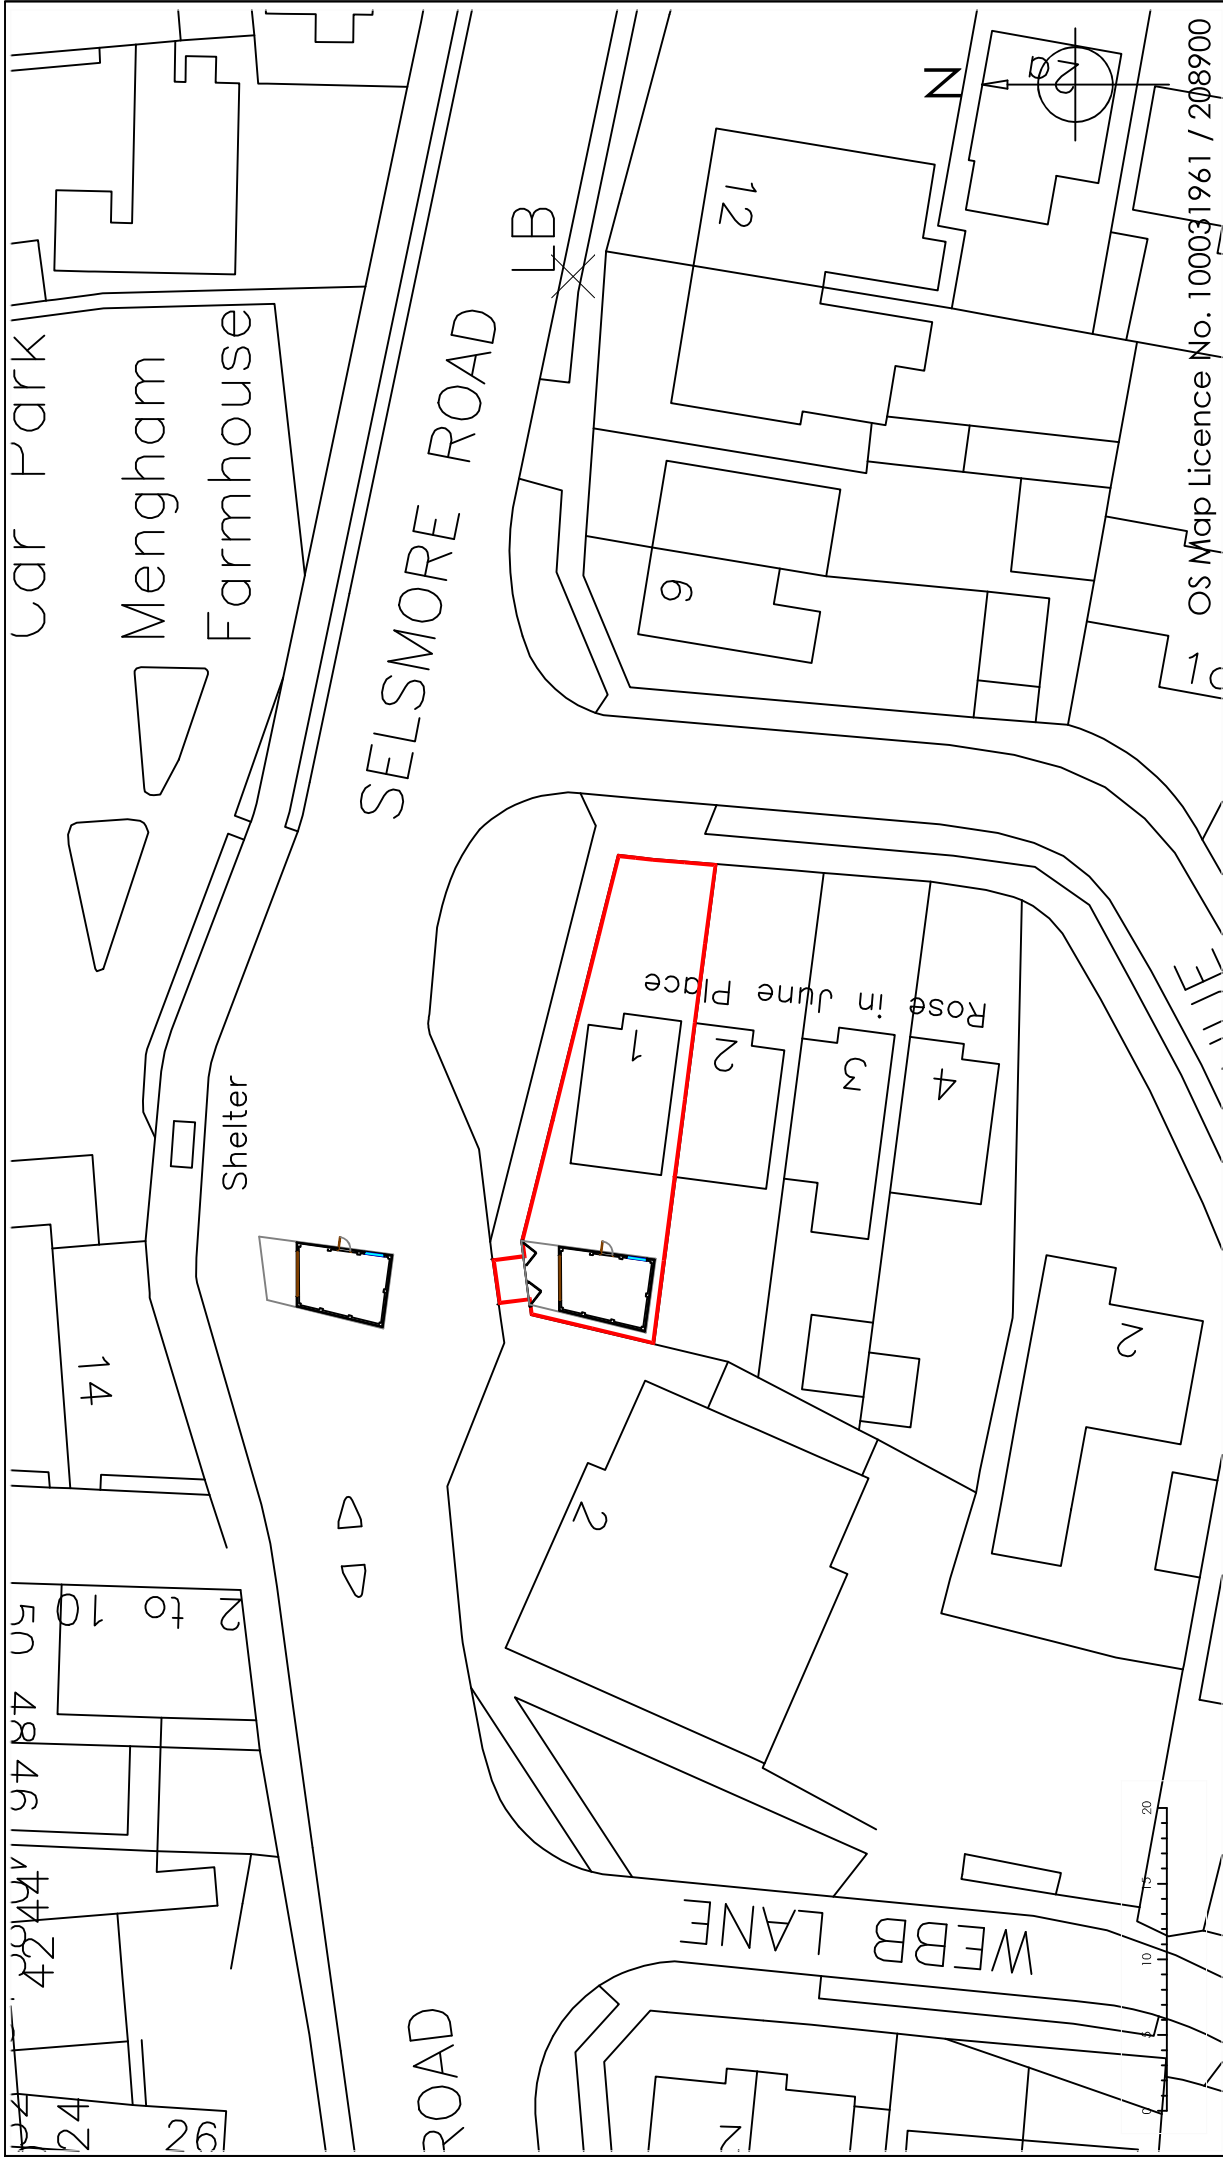

Copyright is reserved by GBS Designs and is issued on the condition that it is not copied or disclosed by or to any unauthorised persons without prior consent in writing from GBS Designs.

All dimensions to be checked on site

All structural elements to be specified by a suitably qualified structural engineer.

REV	DESCRIPTION	DRAWN	DATE	Drawing Ref	Drawing Title
-	Initial design	GBS	24.01.23	1 ROSE/JUNE PLACE 06	1 Rose in June Place,
A	Windows to garage made wider and fence-gate detail added	GBS	01.02.23	Scale at A2	Mengham Avenue,
B	Garage greatly reduced. fence/gates changed and access/visibility improved	GBS	03.08.23	Scale at A4	Haying Island,
C	Garage reduced further	GBS	04.08.23	N/A	1:500
				Date	24 JAN 2023
				Drawn by	GBS

OS Map Licence No. 100031961 / 208900

gbs designs

CAD - ARCHITECTURE - DESIGN

6 Shillingee Waterlooville
Hampshire PO7 5RW
Tel 023 9225 8315
www.gbs-designs.co.uk