


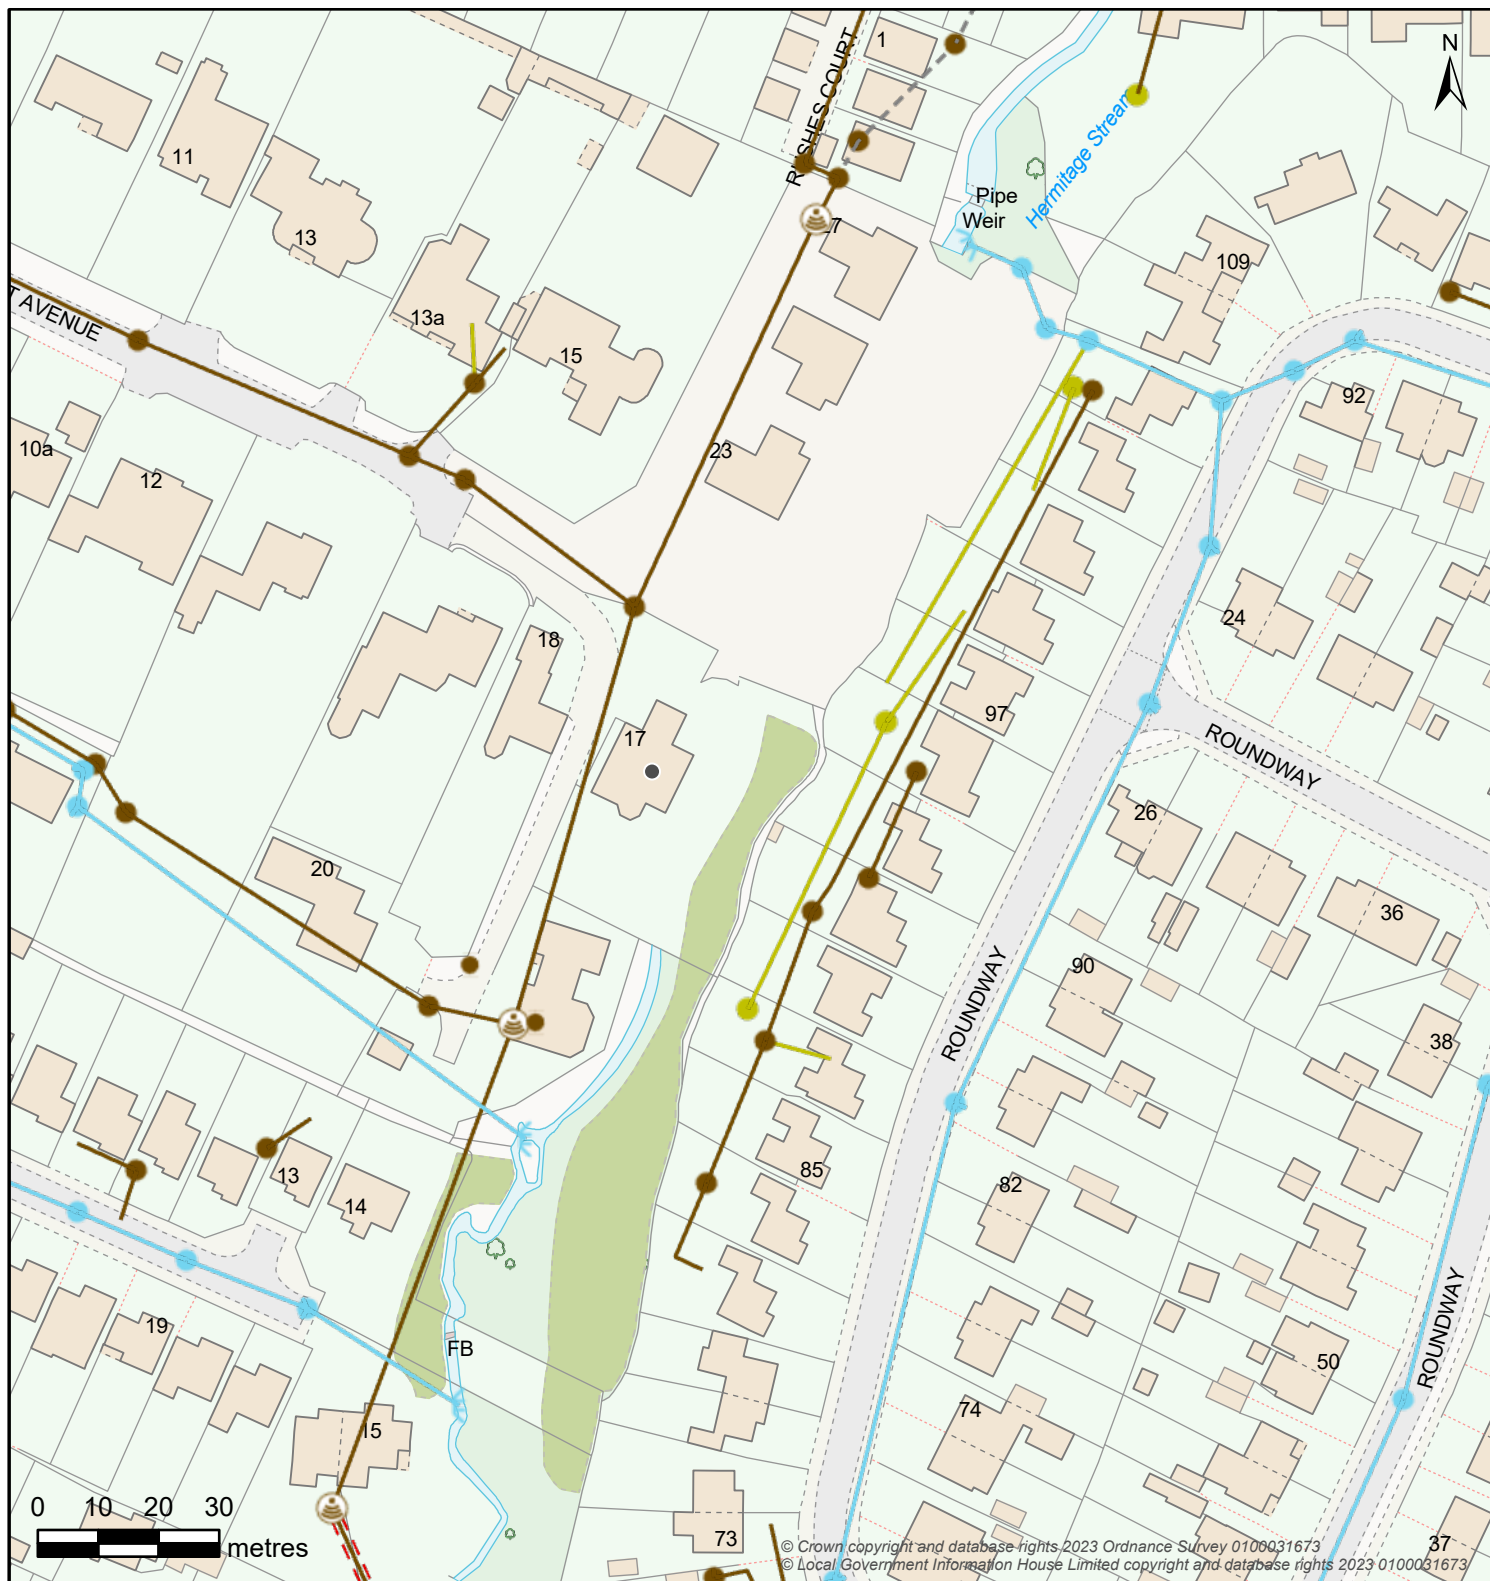

Controllable Valve			Flow Control			Inlet-Outfall	
Manhole							
Outfall Headworks		Overflow Chamber		Pipe Bridge		Pumping Station	
Sewer Level Monitor		Storage		Treatment Works		Weir	
Wastewater Pipe				Wastewater Use		Developer Services	

Map Title: GIS

Printed By: Shamil.Abdul

Date Printed: 19/12/2023

Map Scale: 1250

The positions of pipes on this plan are believed to be correct, but Southern Water Services Ltd accept no responsibility in the event of inaccuracy. The actual positions should be determined on-site

