



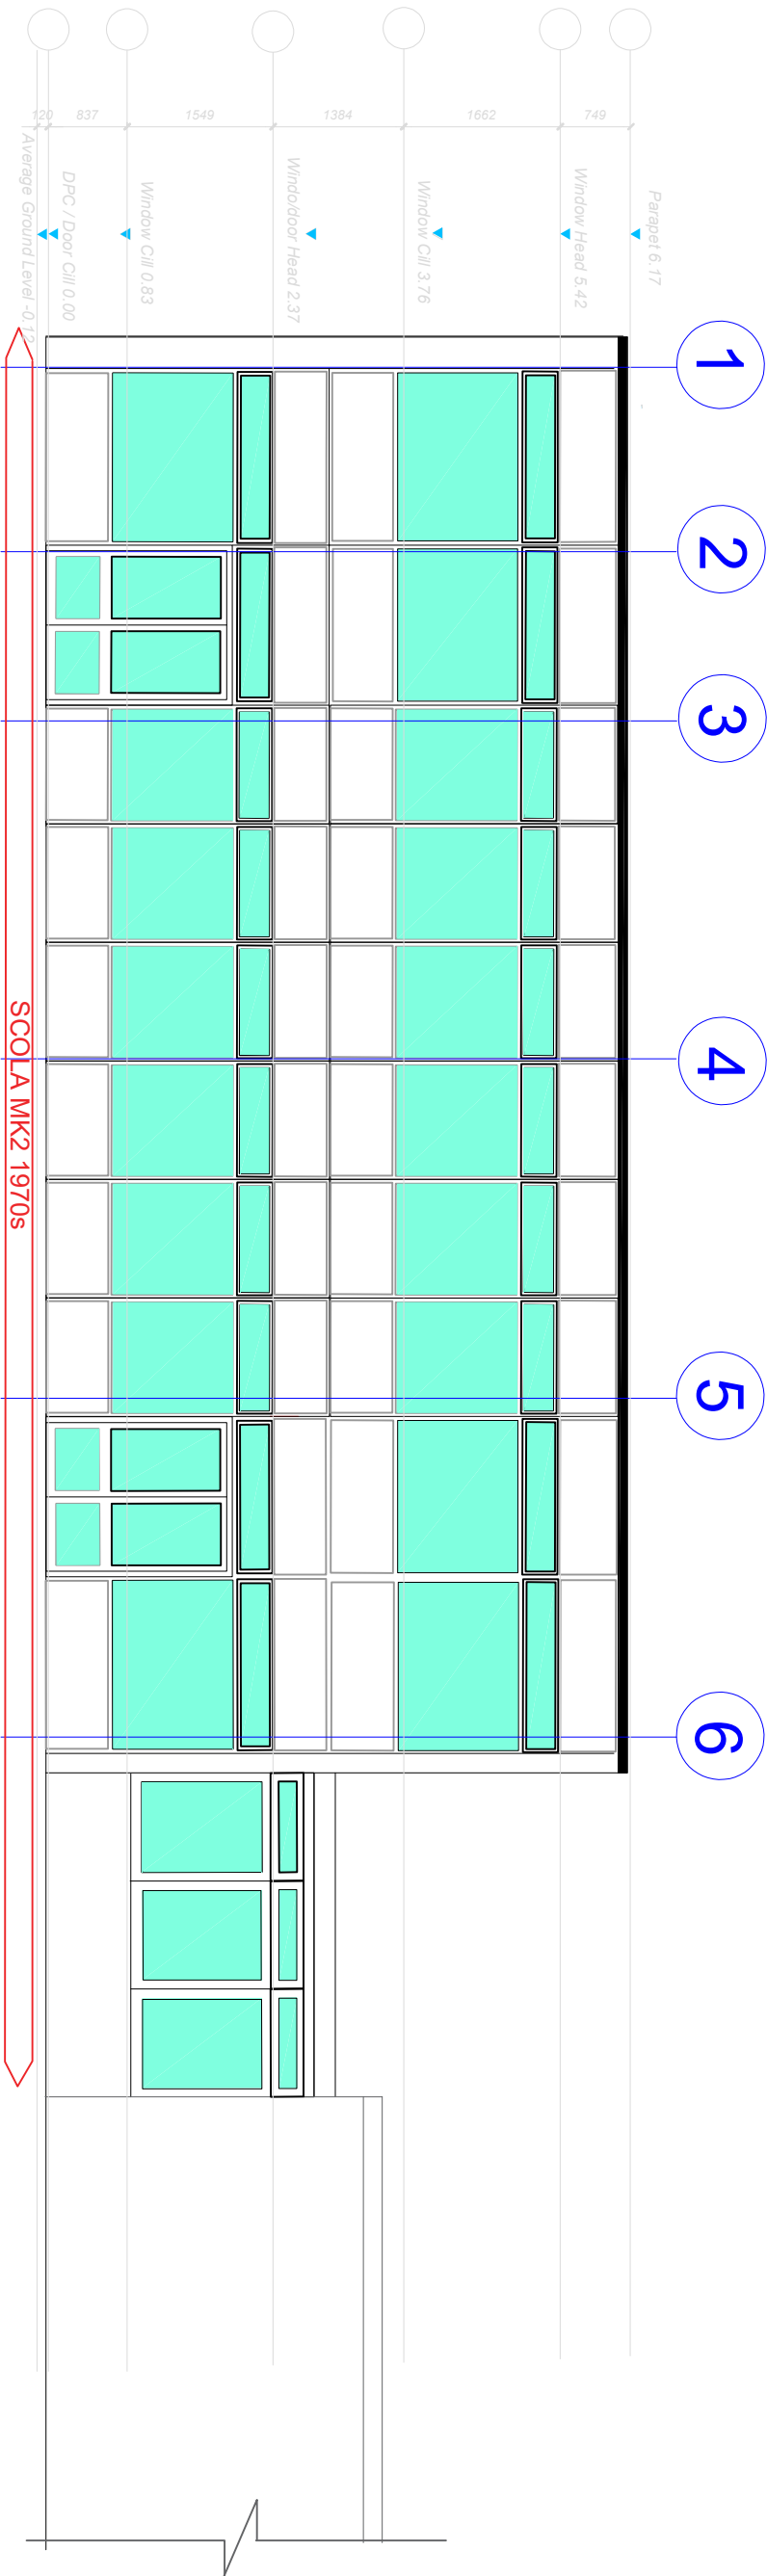

Elevation A-A

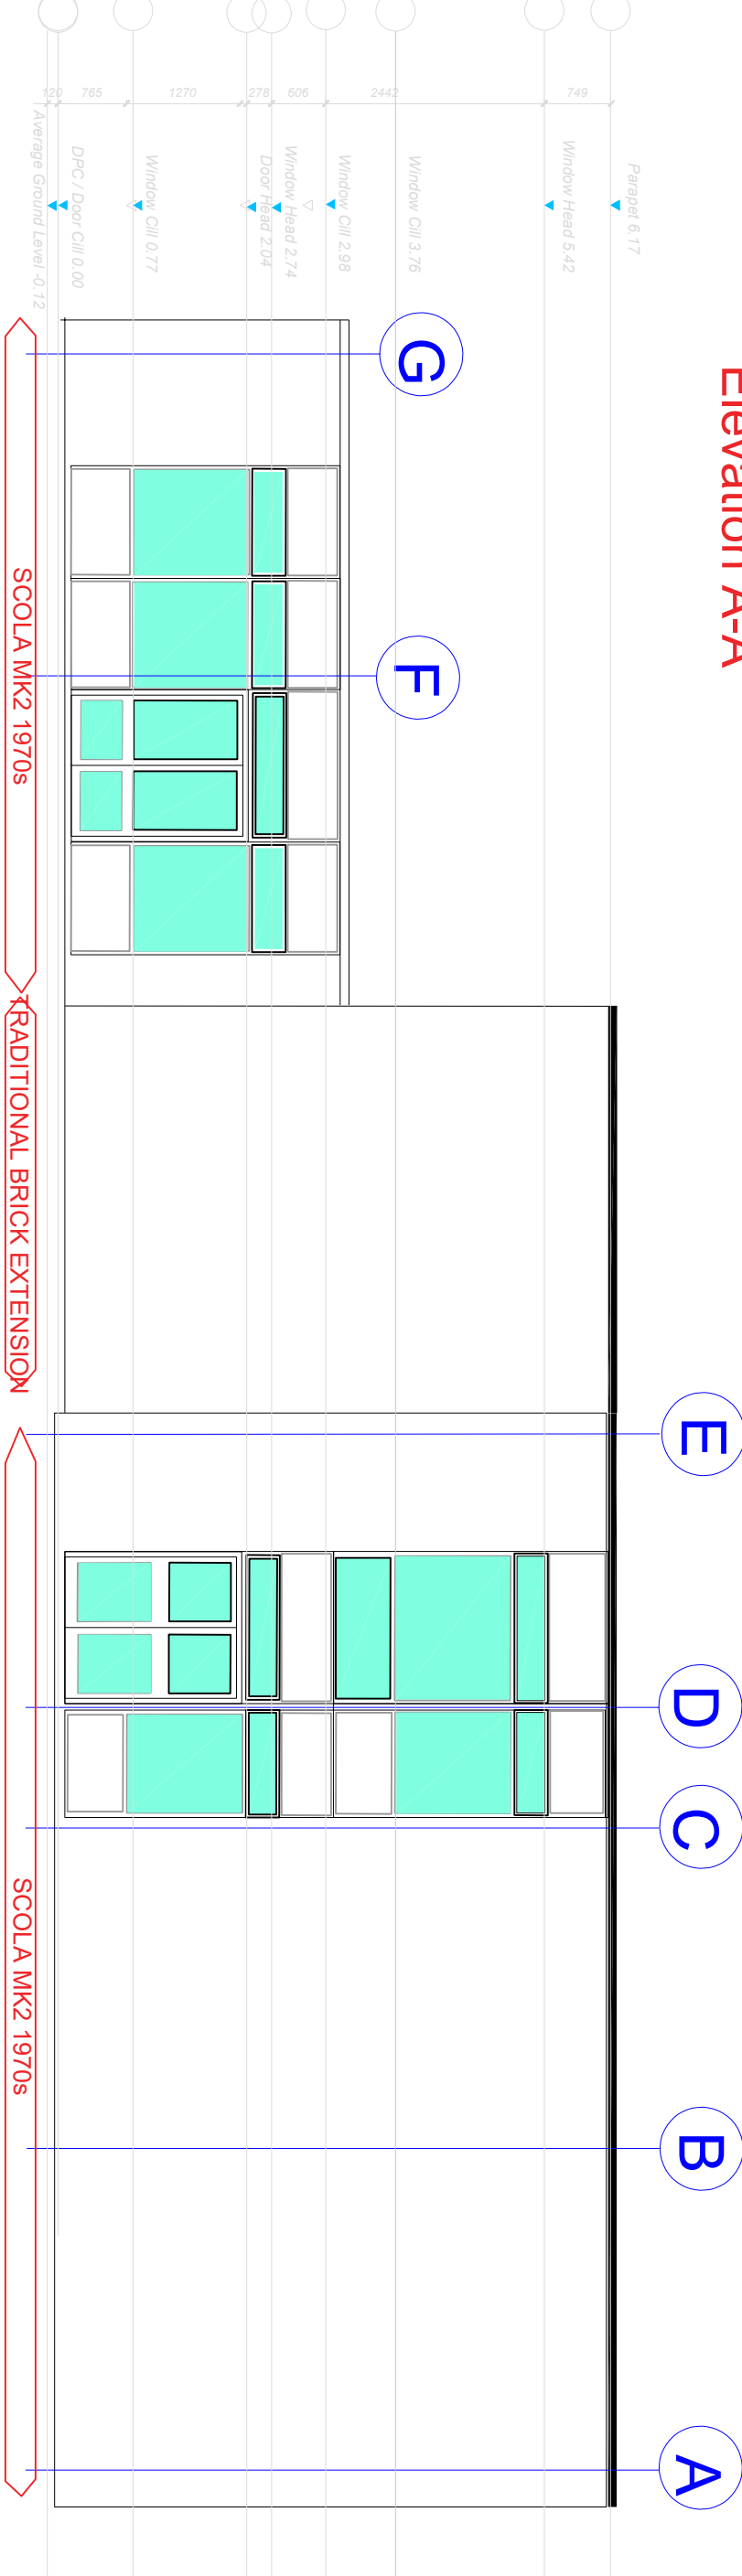

Elevation B-B

PLANNING ISSUE

Notes		rev	description		date	by
1	This drawing is © copyright Hampshire County Council 2021. No unauthorised reproduction of any kind is permitted.					
2	No Dimensions to be scaled from this drawing					
3	This map is reproduced from Ordnance Survey data licensed to Hampshire County Council by the Ordnance Survey. It is reproduced here on behalf of the Hampshire County Council. It is the copyright of Her Majesty's Stationery Office © Crown copyright. Unauthorised reproduction is prohibited. All rights reserved. Ordnance Survey Licence No. 1000191801 (2021)					

Hampshire County Council	HCC Property Services, Three Ministers House, 76 High Street, Winchester SO23 8UL. Tel: (01962) 847801	Project	HART PLAIN JUNIOR SCHOOL Hart Plain Ave Waterlooville PO8 8SA	Sheet Contents	SCOLA RECLAD - EXG ELEVATIONS
SCALE	1:40 SCALE	DATE	08/23	DRAWN	CMCG
		CHKD		DRAWING NO.	DR-A-3000 Existing Elevations 1
				REVISION	