


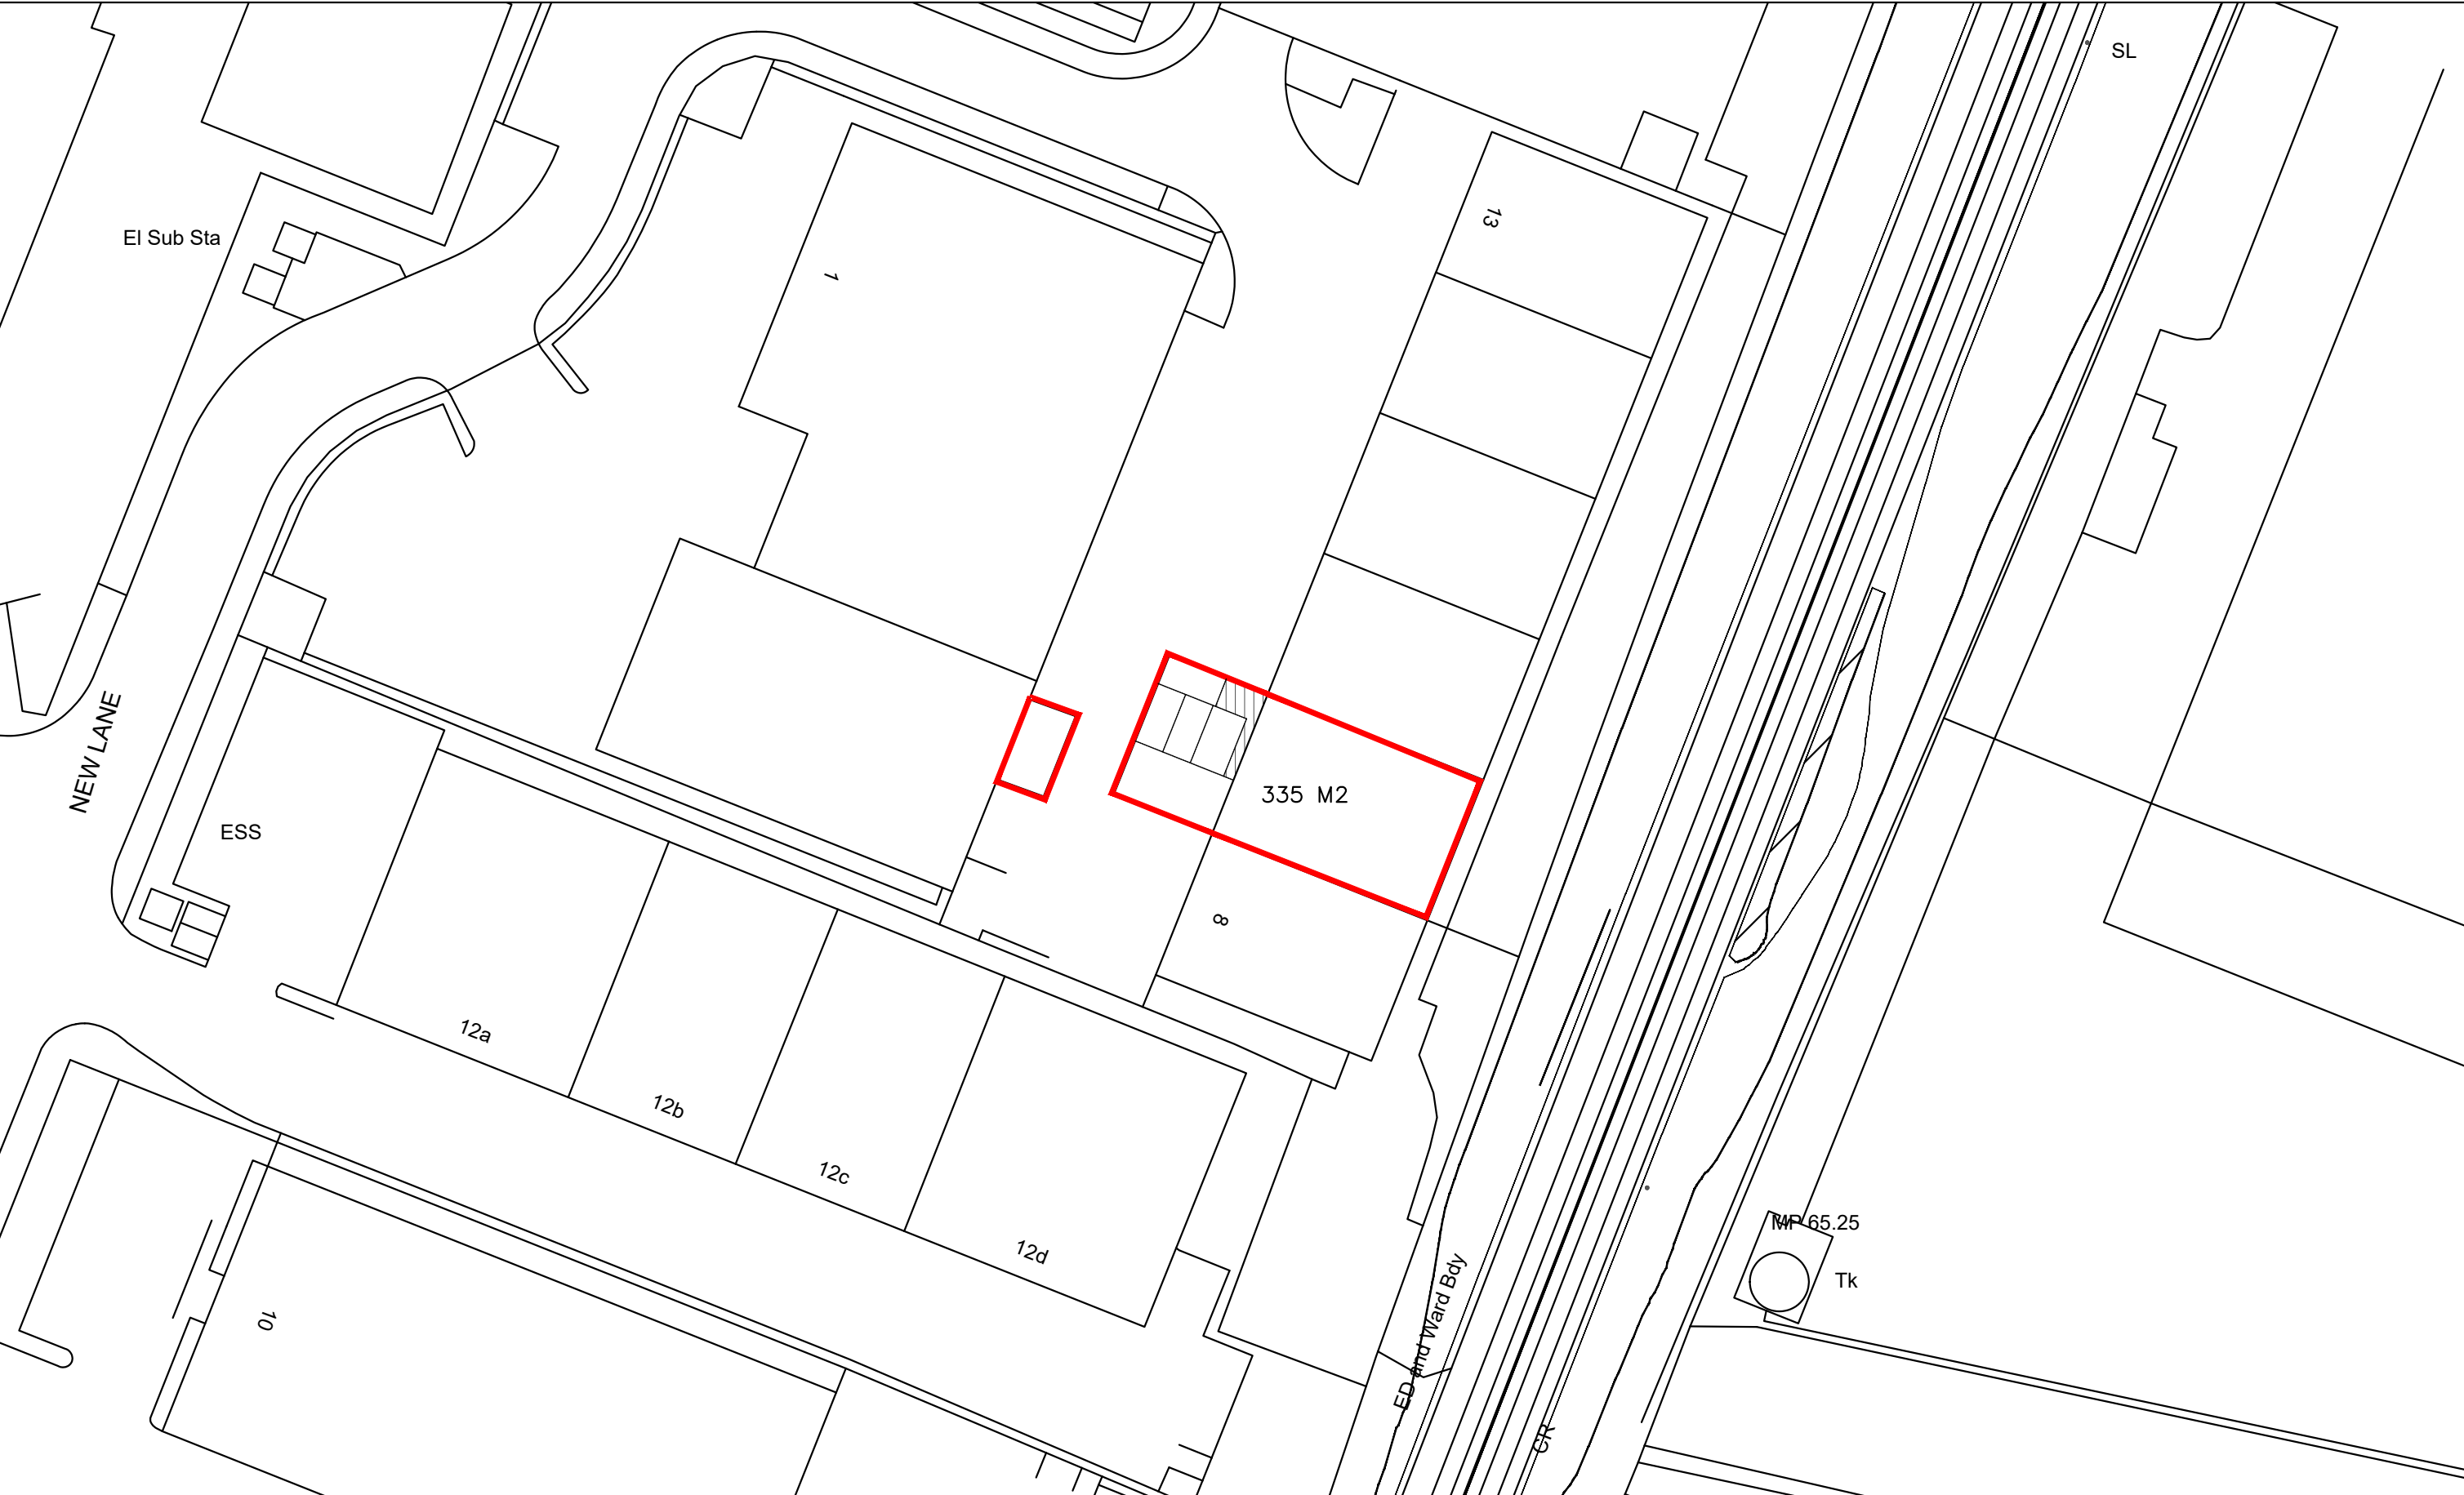


Unit 9,
Dakota Business Park,
14 Downley Road,
Havant,
PO9 2NJ

BLOCK PLAN	
Revisions	a) Client revisions/16.08.2023/ZS b) Client revisions/17.08.2023/ZS c) d)

CAD

Critchley Architecture And Design Ltd.
Contact: 02392 474 919 | info@caad.online
The Old Bakery, 34 North Street, Havant, PO9 1PT

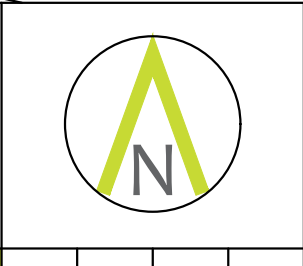

Scale A3 = 1:500
Drawn OS
Date 15/08/2023
23051-102^B

