



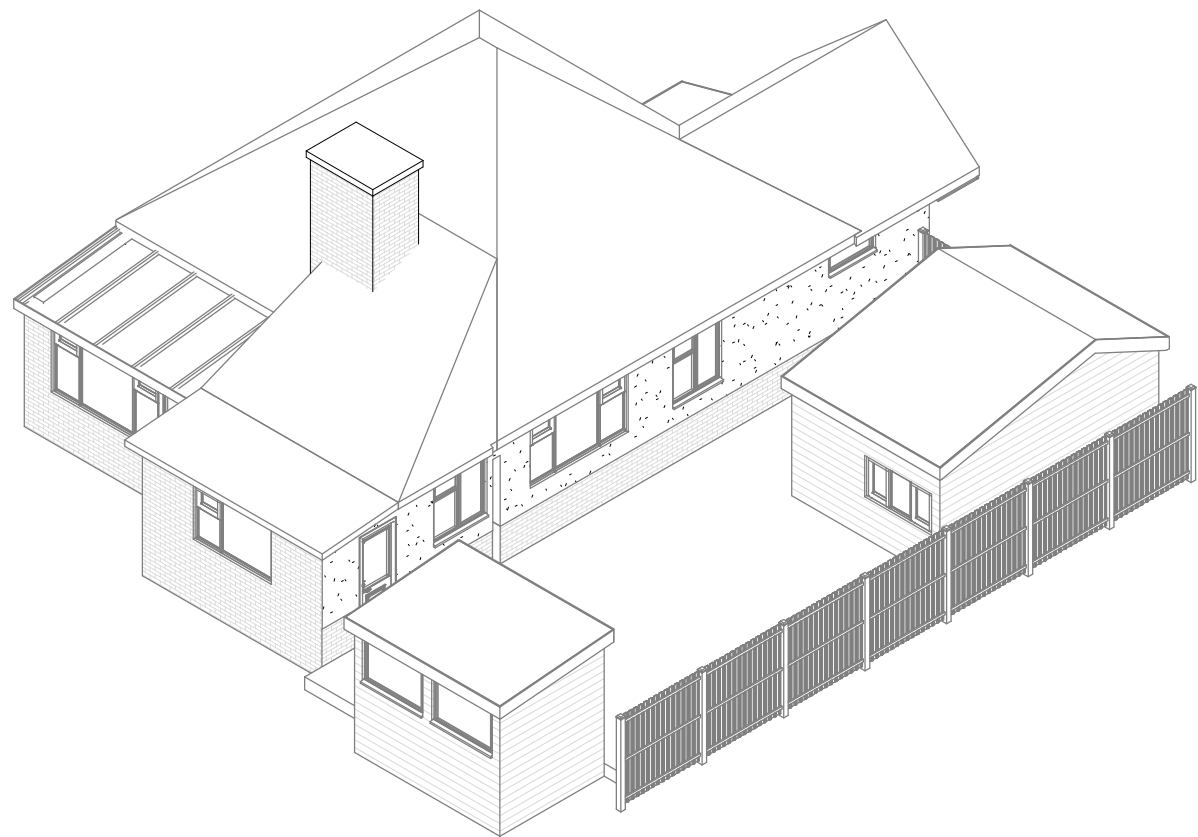

Existing 3D 3

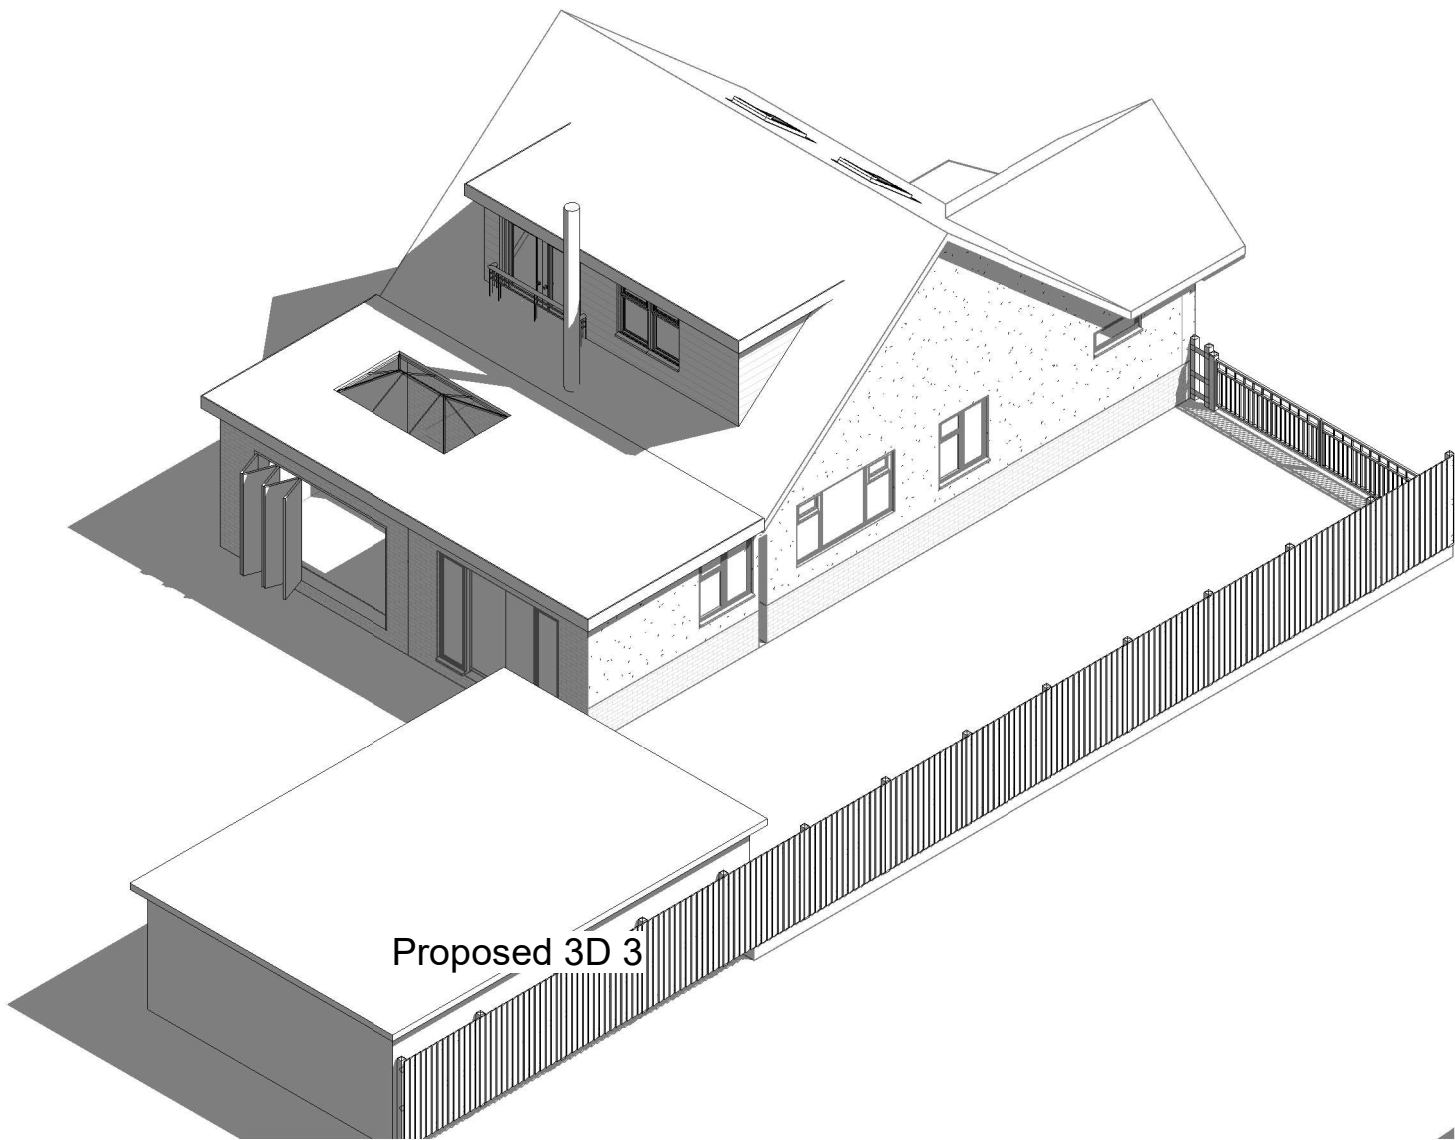

Proposed 3D 3

pd

parkers

executive

design

1:500

1:200

1:100

1:50

50

20

10

5

All measurement to be checked on site prior to any commenent

Parkers Design Limited - The Studio @ 90, PO9 2PR

www.pexd.co.uk - info@parkersdesign.com - 07776 008822

PROJECT	11 Kings Road Cowplain PO8 8UR		CLIENT				Nutbrown		
			Date		Issue Date		Scale (@ A3)		
SHEET	3D 3		Drawn by		SW		DRAWING NUMBER		REV
			Checked by		SR		P 6		