

NOTES:


This drawing has been prepared for the purposes of Planning Application and is not to be used for any other purpose. Dimensions are indicative and should be referenced against measured surveys only.

This drawing is the property of LUNDI ARCHITECTS and must not be reproduced, in part or whole, or deviated from, without their permission.

PROPOSAL

Proposed building has comparable frontage to the existing street, but with subservient roof height.

Porch detail and window proportions take inspiration from the existing buildings in the area.

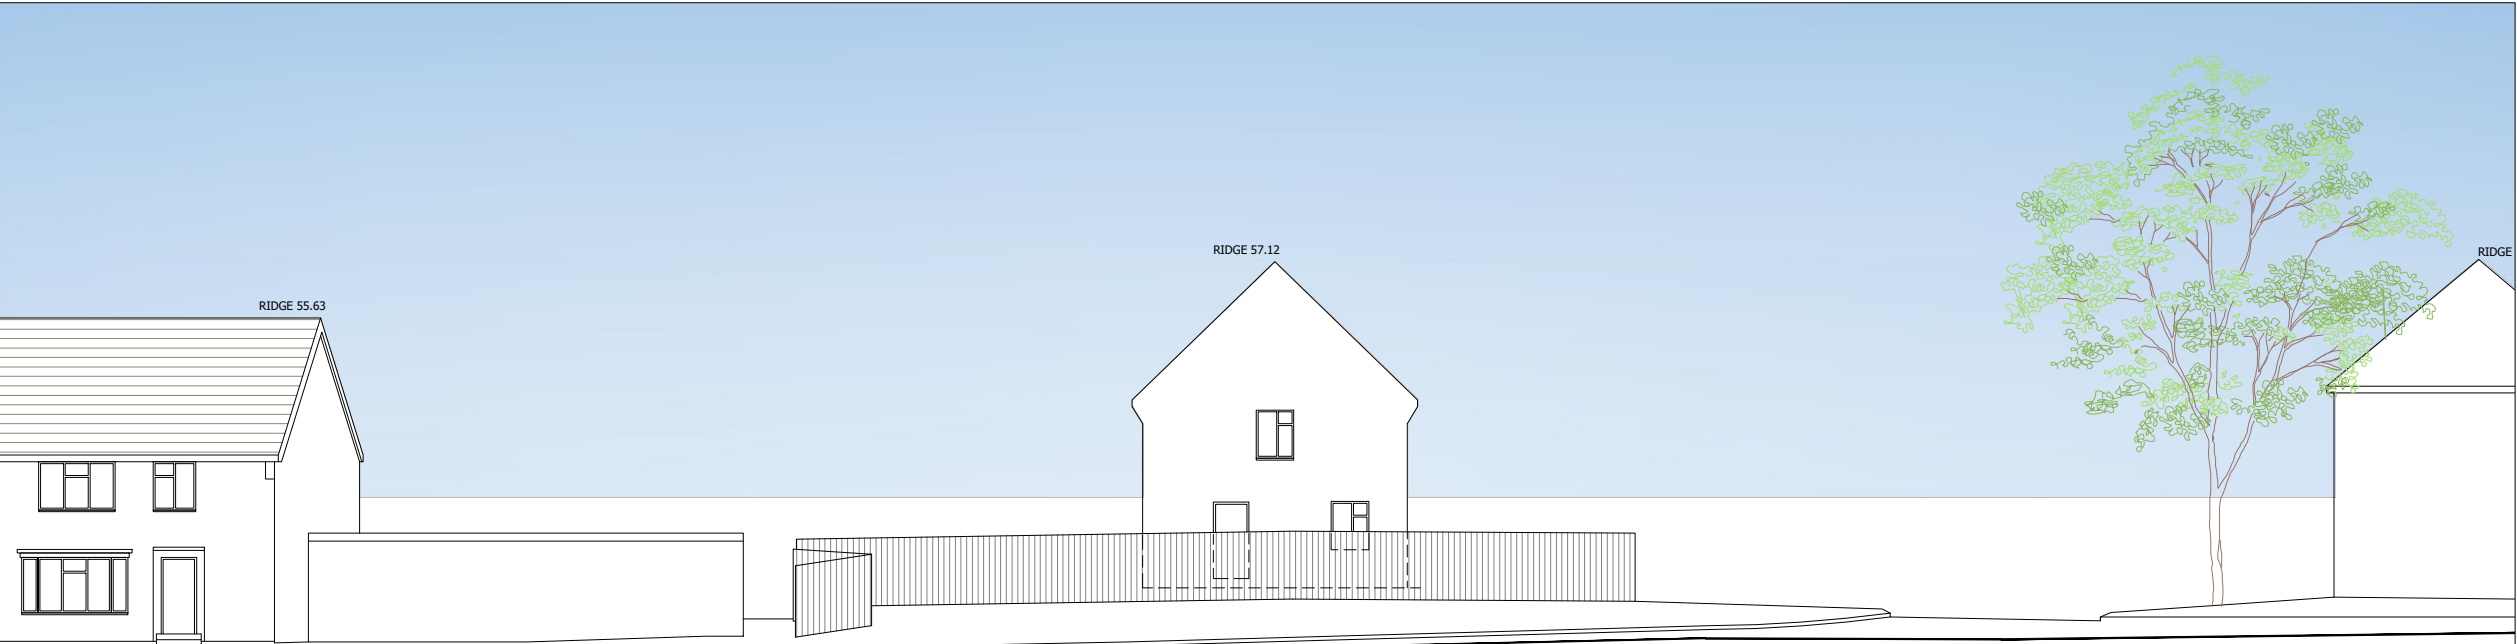

FOREST END STREET ELEVATION

STREET VIEW BB AS EXISTING

AMENDMENTS		DATE
A	General update	17.07.23

CLIENT

PETER ERNEST HOMES

PROJECT

REDEVELOPMENT OF
31 FOREST END
WATERLOOVILLE

DRAWING TITLE

STREET ELEVATION BB
EXISTING AND PROPOSED


DATE

MAY 2023

SCALE


1:200 @ A3

DRAWING No.	REVISION
LA2268 013	A

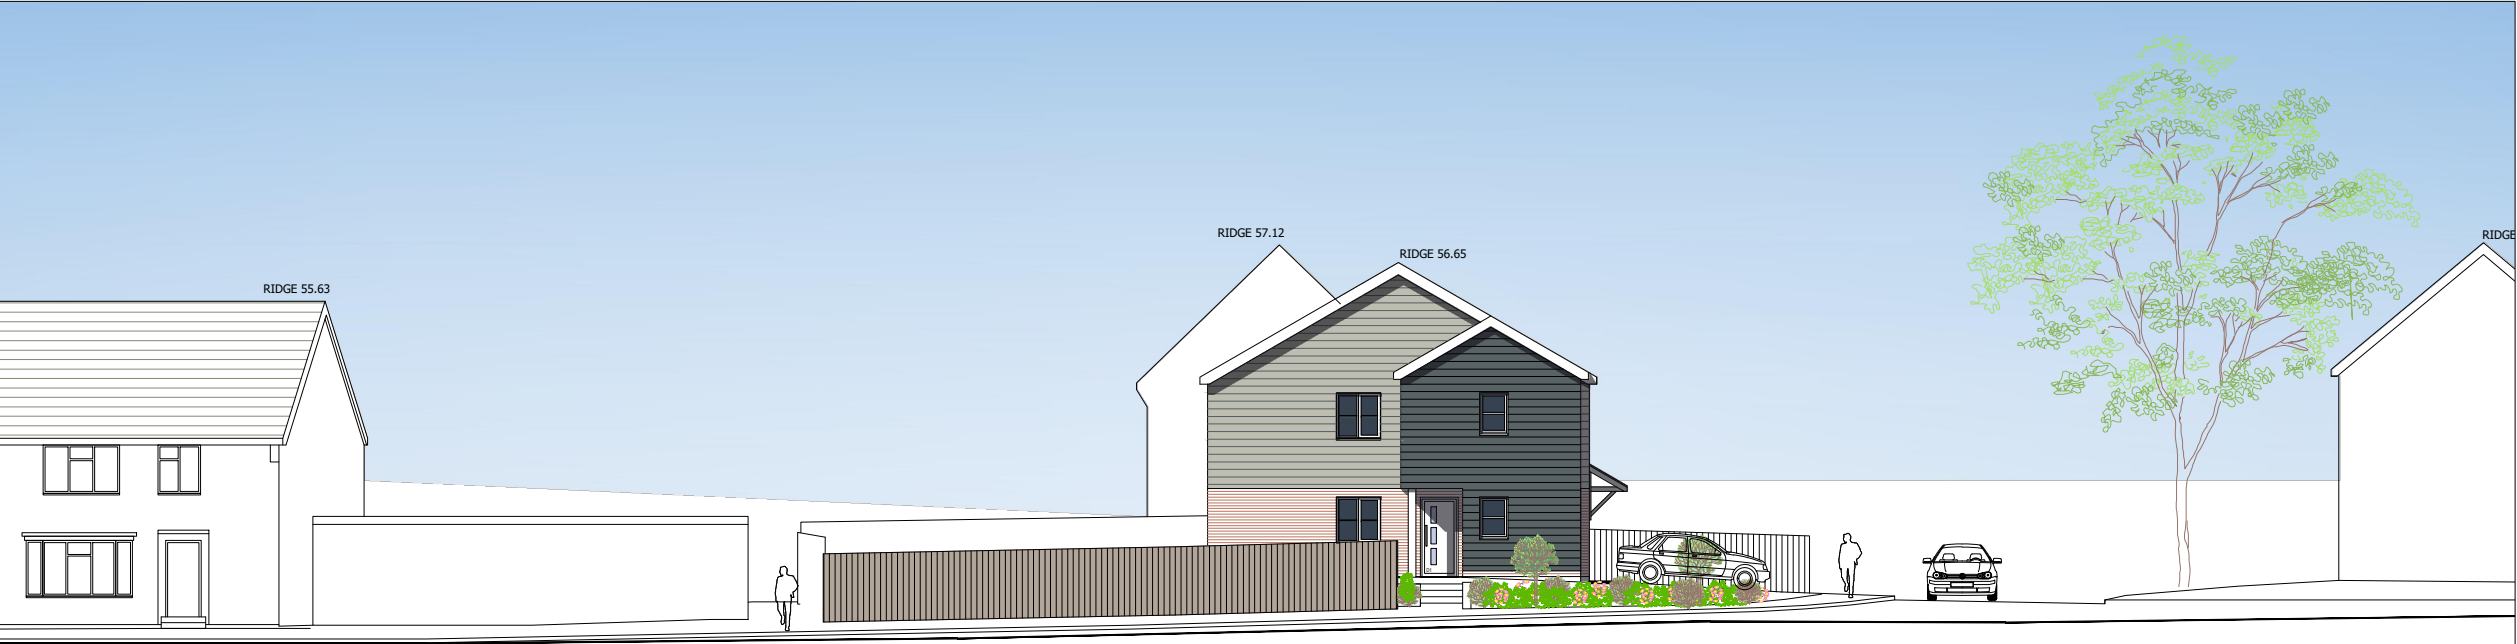

FOREST END STREET ELEVATION

STREET VIEW BB AS PROPOSED

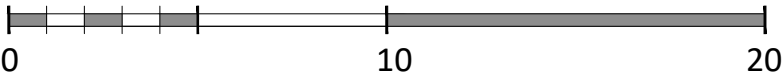

LUNDI
ARCHITECTS

Lundi Architects Ltd
THE STUDIO
12A FIVE HEADS ROAD
HORDEAN
HANTS, PO8 9NW
www.lundi-architects.co.uk
studio@lundi-architects.co.uk