


NORTH

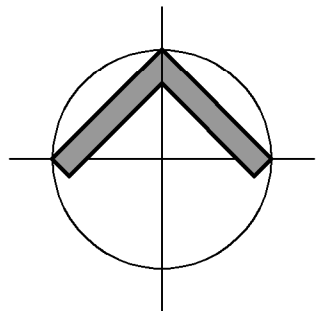


Note:
Do not Scale from this Drawing (except for planning approval).
All dimensions are in millimetres and to be checked on site.
All Dimensions relating to subcontractors or suppliers work
must be checked and agreed between the main contractor and
the sub-contractors and suppliers.




LOCATION PLAN
SCALE 1:1250

Ordnance Survey © Crown Copyright 2023. All rights reserved.
Licence Number 100022432

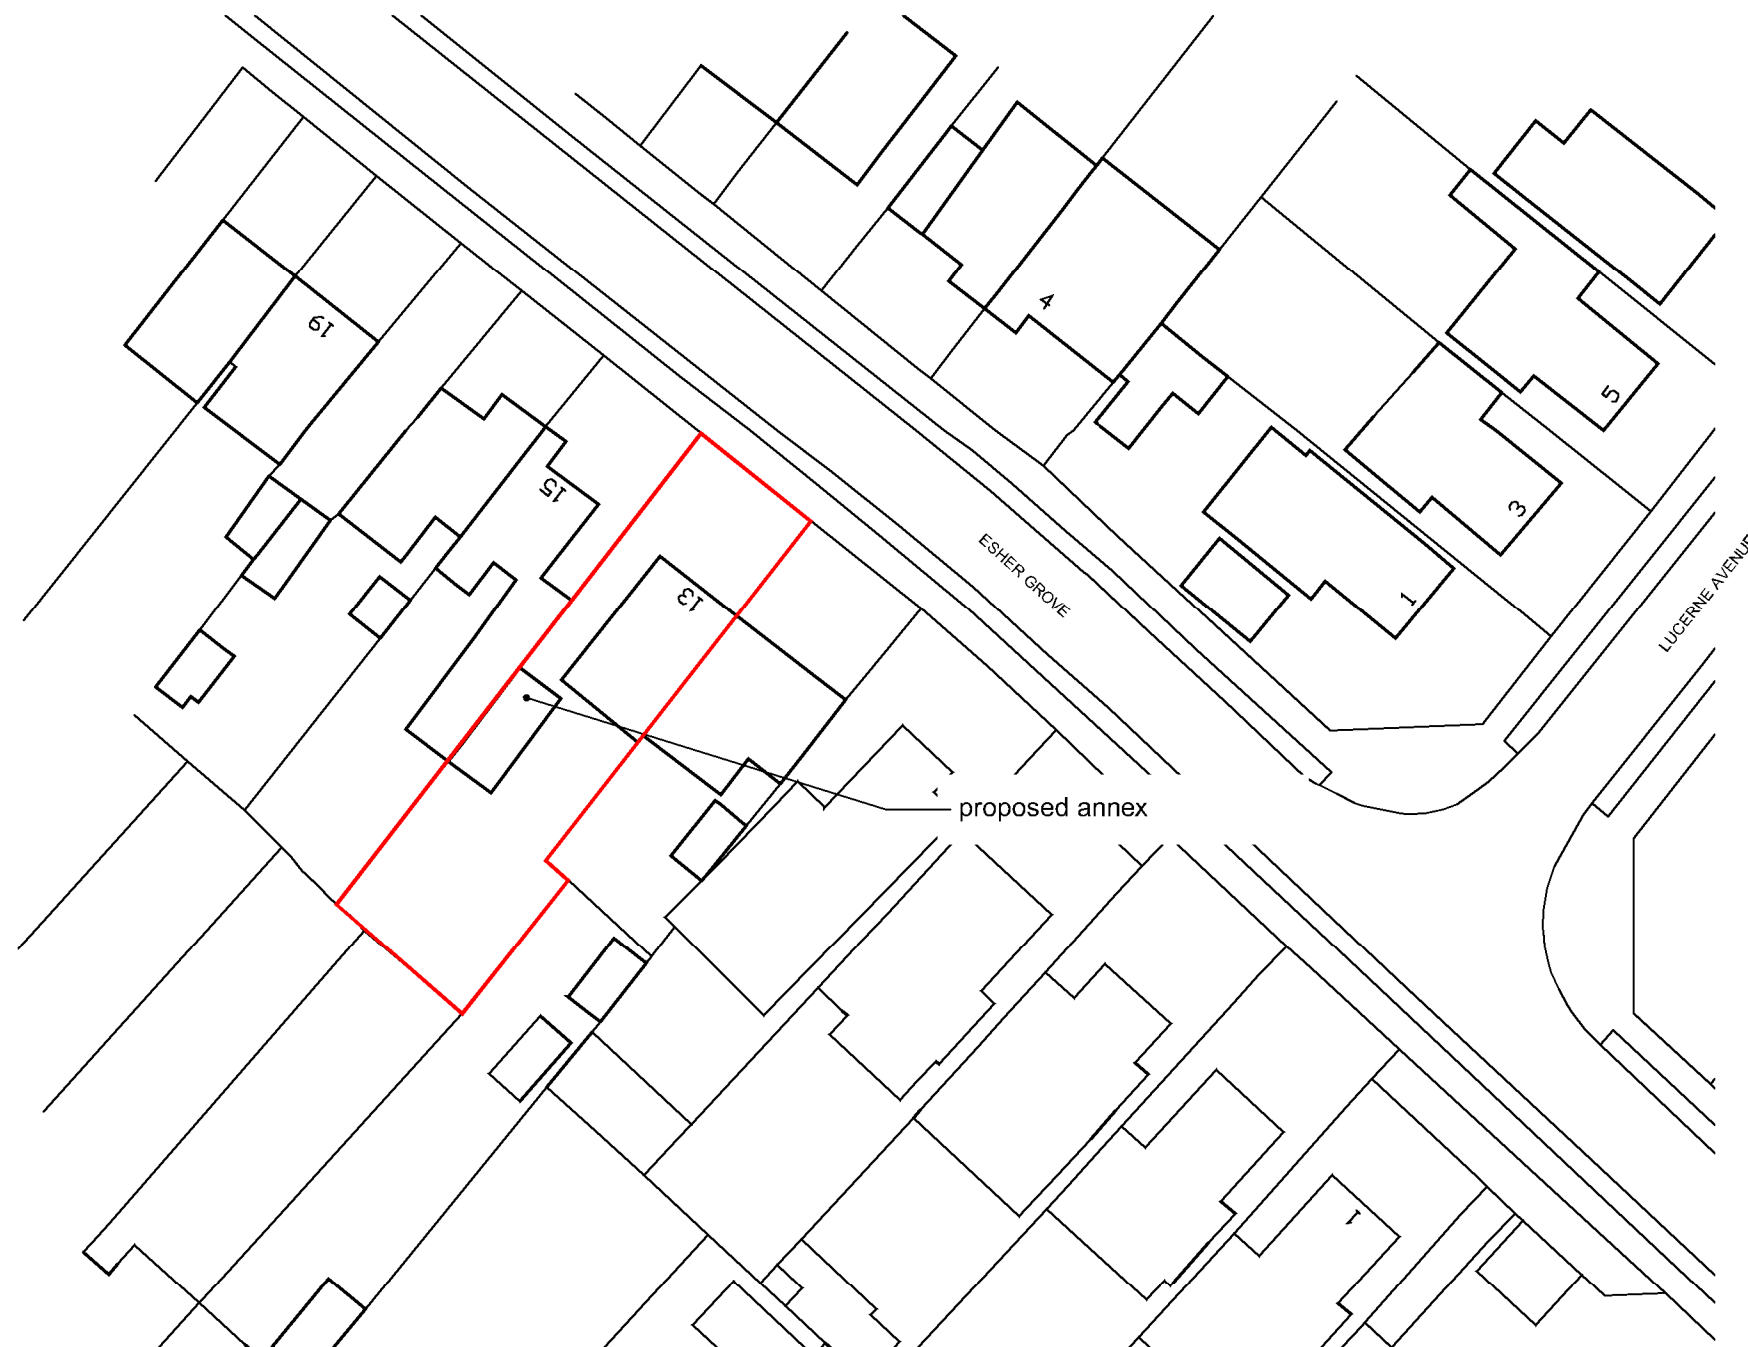


PROPOSED BLOCK PLAN
SCALE 1:500

SCALE BAR 1:500

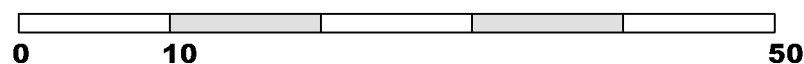

SCALE BAR 1:250

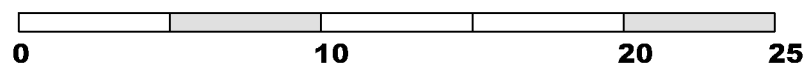

DRAWING TITLE - PLANNING APPLICATION - LOCATION AND BLOCK PLAN	DATE - April 2023		SCALE - 1:1250 & 1:500 @ A3	
	DRN - gp	CHK - -	DRAWING REF - 23224 PL302	Rev -
CLIENT - Mr & Mrs Trotter, 13 Esher Grove, Waterlooville, Hants.				

grp architectural design

t. 07747 011252 e. gavin.page77@gmail.com