

		project	30 Queens Road Waterlooville Hampshire
	client		Chris Flint Associates
	title		Tree Protection Plan
	dwg		BJH 03/04
	scale		1:250 @ A3
	date		August 2023
	job		1321
	drawn by		bjh
		10 Southleigh Grove, Hayling Island, Hampshire PO11 0SH 07875 520881 bernieharverson@gmail.com	

Key:



= Trees which will be retained and fully protected.

= Trees which cannot be retained with this layout.


= Radial Root Protection Zone in accordance with

Section 6.2 of BS5837:2012.

= Protective Fencing to be erected along this alignment

as shown to be 'Fit For Purpose' in accordance with

BS5837:2012 Section 6.2.

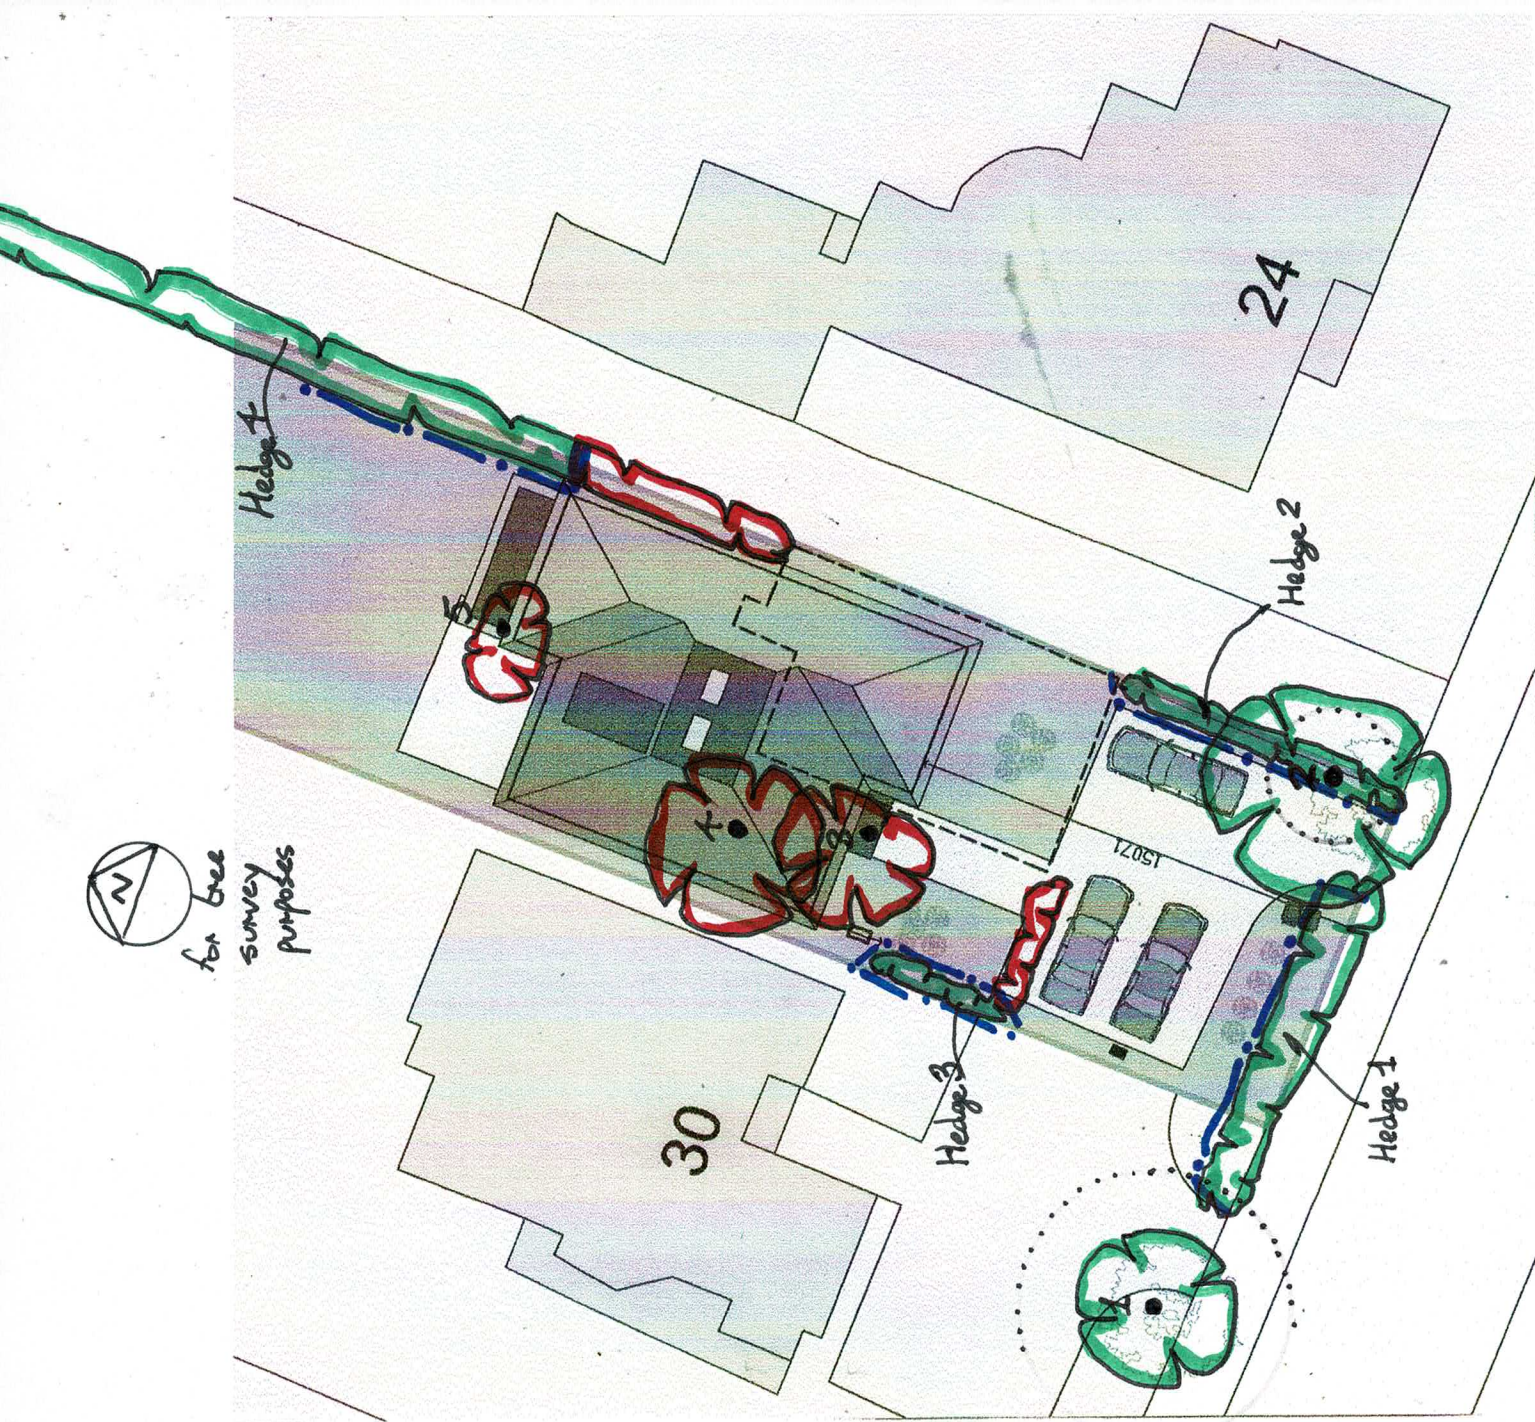

0 5 10 15 20 25
SCALE BAR
1:250