

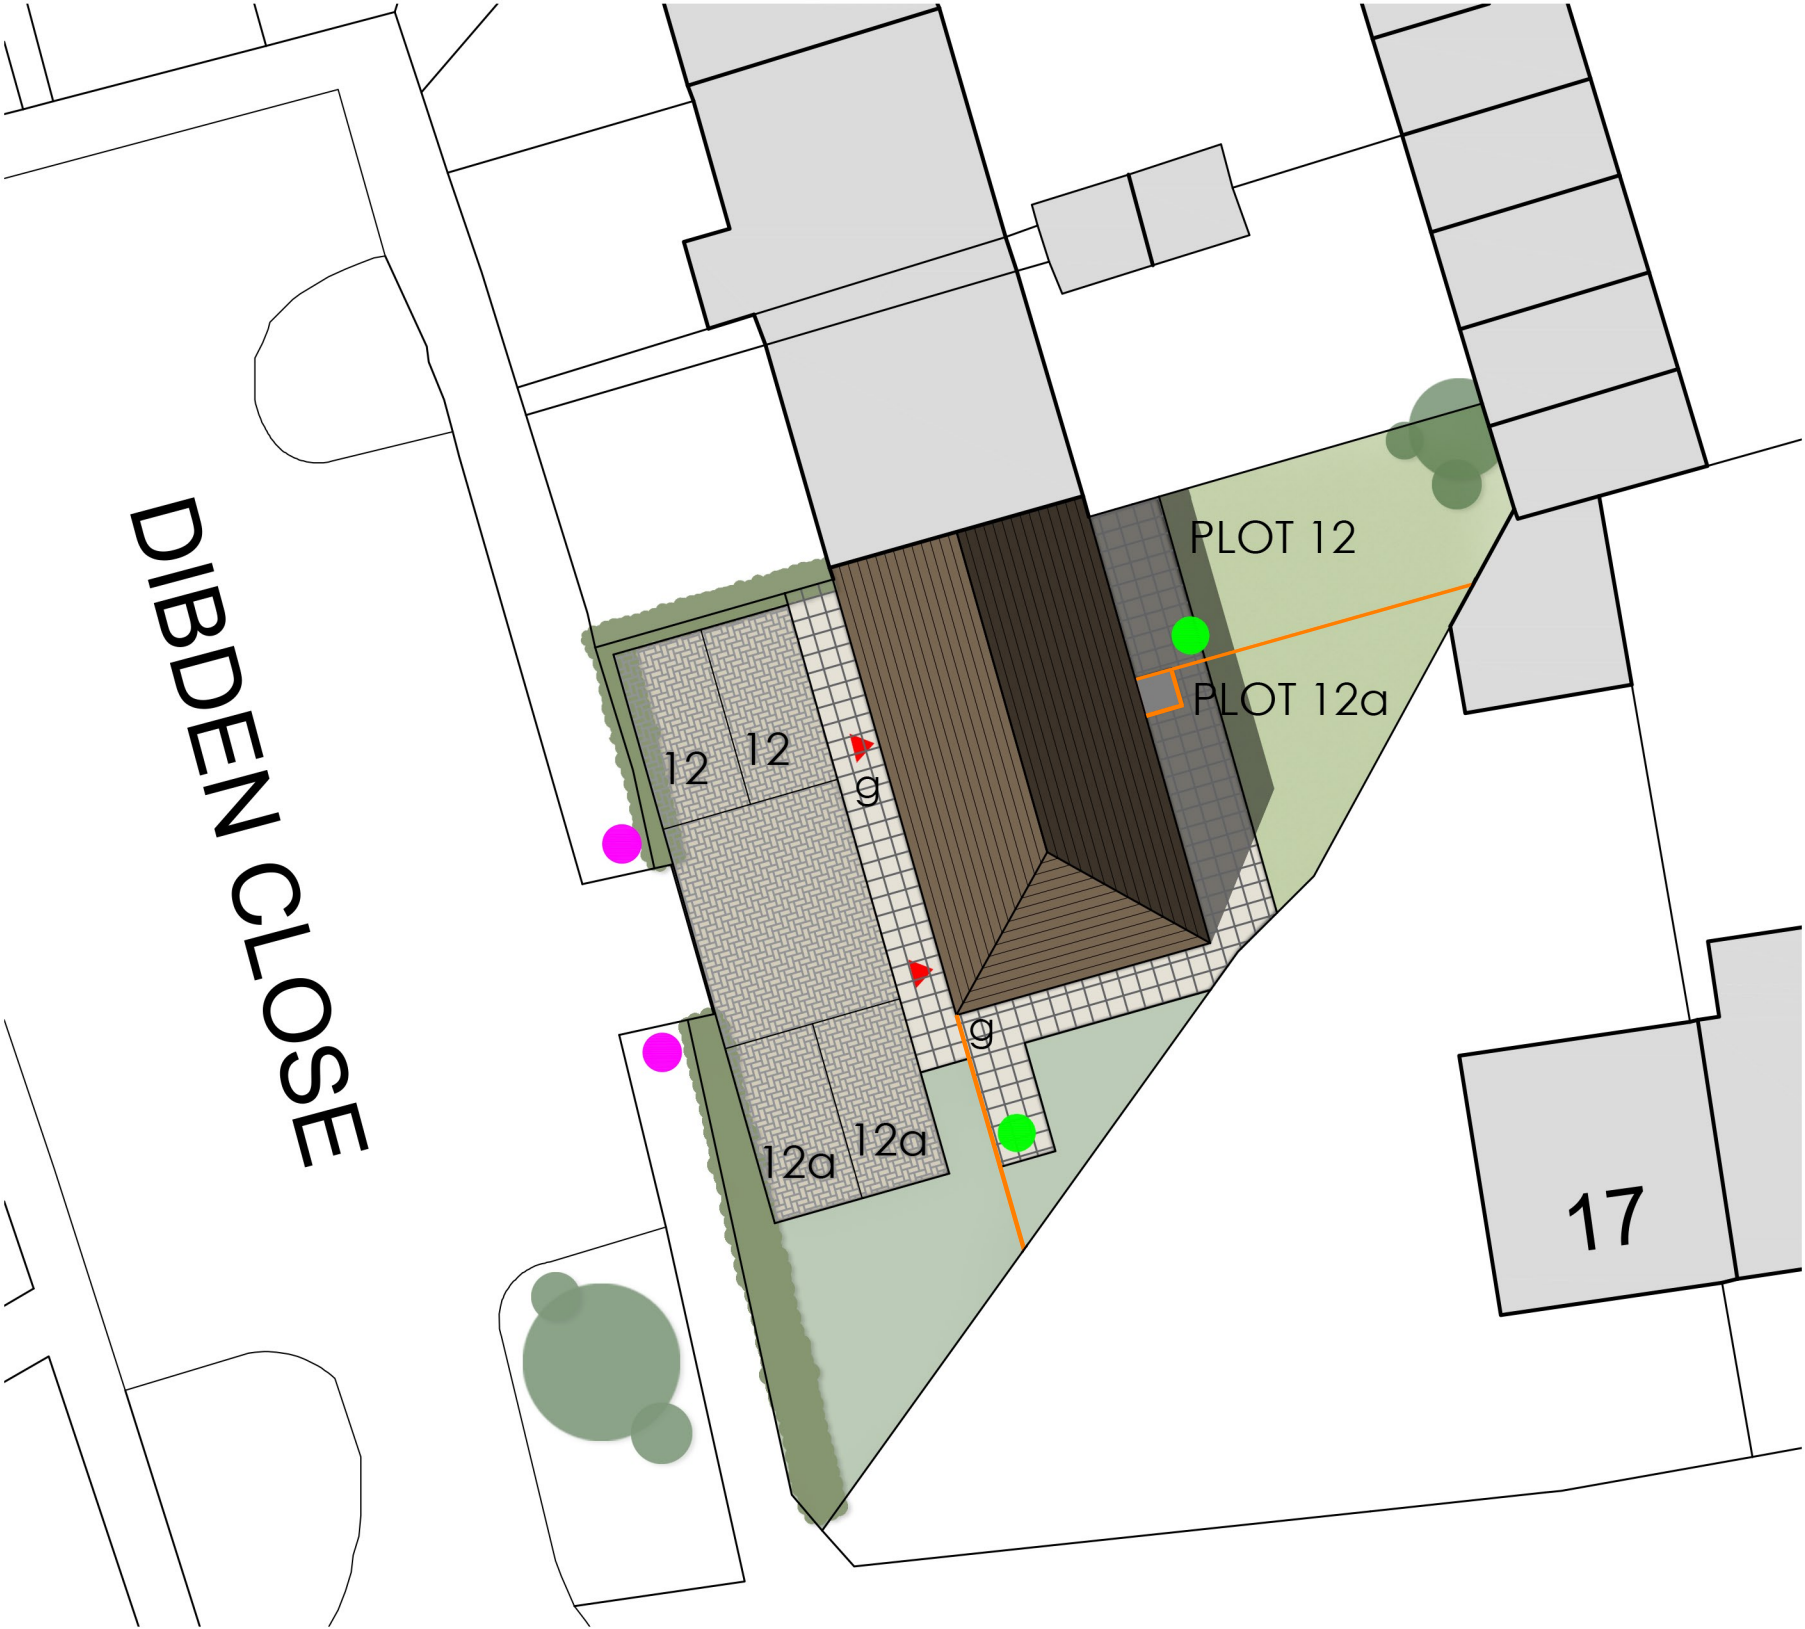
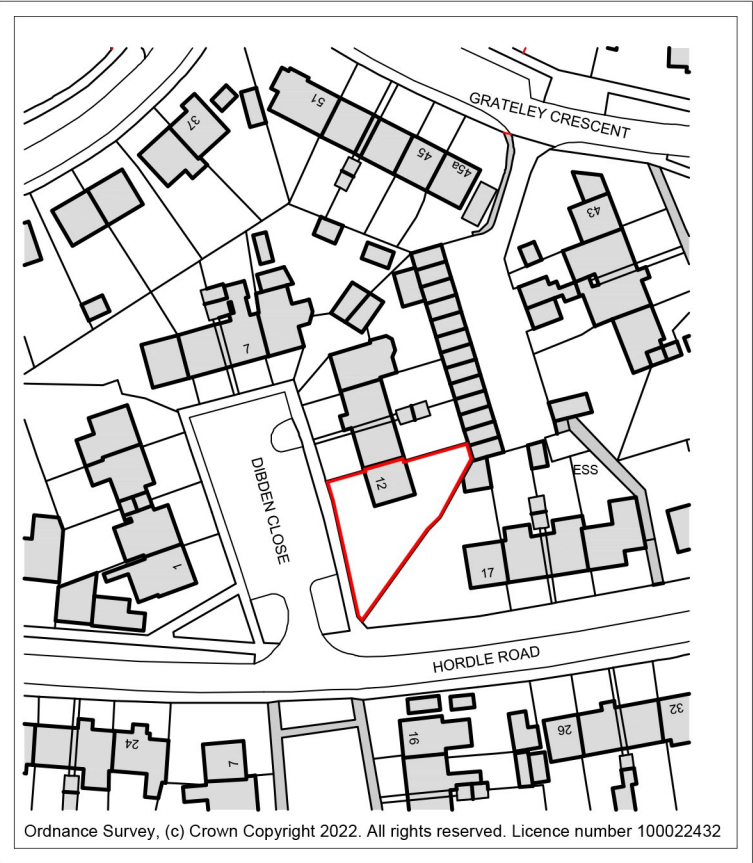


This drawing may be scaled with reference to the scale bar for planning application purposes only. Do not scale for any other purpose, use only annotated dimensions. All dimensions are to be checked by parties using the drawing, and any errors or omissions are to be reported to James Potter Associates Ltd.

Rev.	Date	Note	Author	Checked
-	dd/mm/yy	Note	XXX	XXX

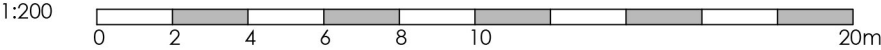

BLOCK PLAN
SCALE 1:200

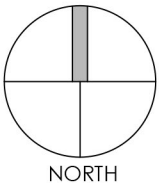

LOCATION PLAN
SCALE 1:1250



KEY

EXISTING PARKING: 2 SPACES
PROPOSED SPACES: 4 SPACES

- PERMEABLE BLOCK PAVING
- HEDGE ROW BEING RETAINED
- BIN STORAGE POINT
- BIN COLLECTION POINT
- G GARDEN ACCESS GATE
- ENTRANCE TO DWELLINGS
- FENCE - TIMBER - 1.8M CLOSE BOARD

Project	PROPOSED ADDITIONAL NEW DWELLING 12 DIBDEN CLOSE HAVANT PO9 4BB					Drawing	BLOCK AND LOCATION PLAN			
						Job-Dwg Number	22091-PL-101		Rev.	-
Client	MR JAMES POTTER					 JAMES POTTER ASSOCIATES www.jpa.design JPA - PORTSMOUTH 117 Highland Road, Southsea, Portsmouth, PO4 9DD t. +44(0)2394 002 897				
Status	PLANNING									
Scale	1:200/1:1250		Sheet Size A3							
Author	JK	Checked	JP	Date	28/06/2023					