


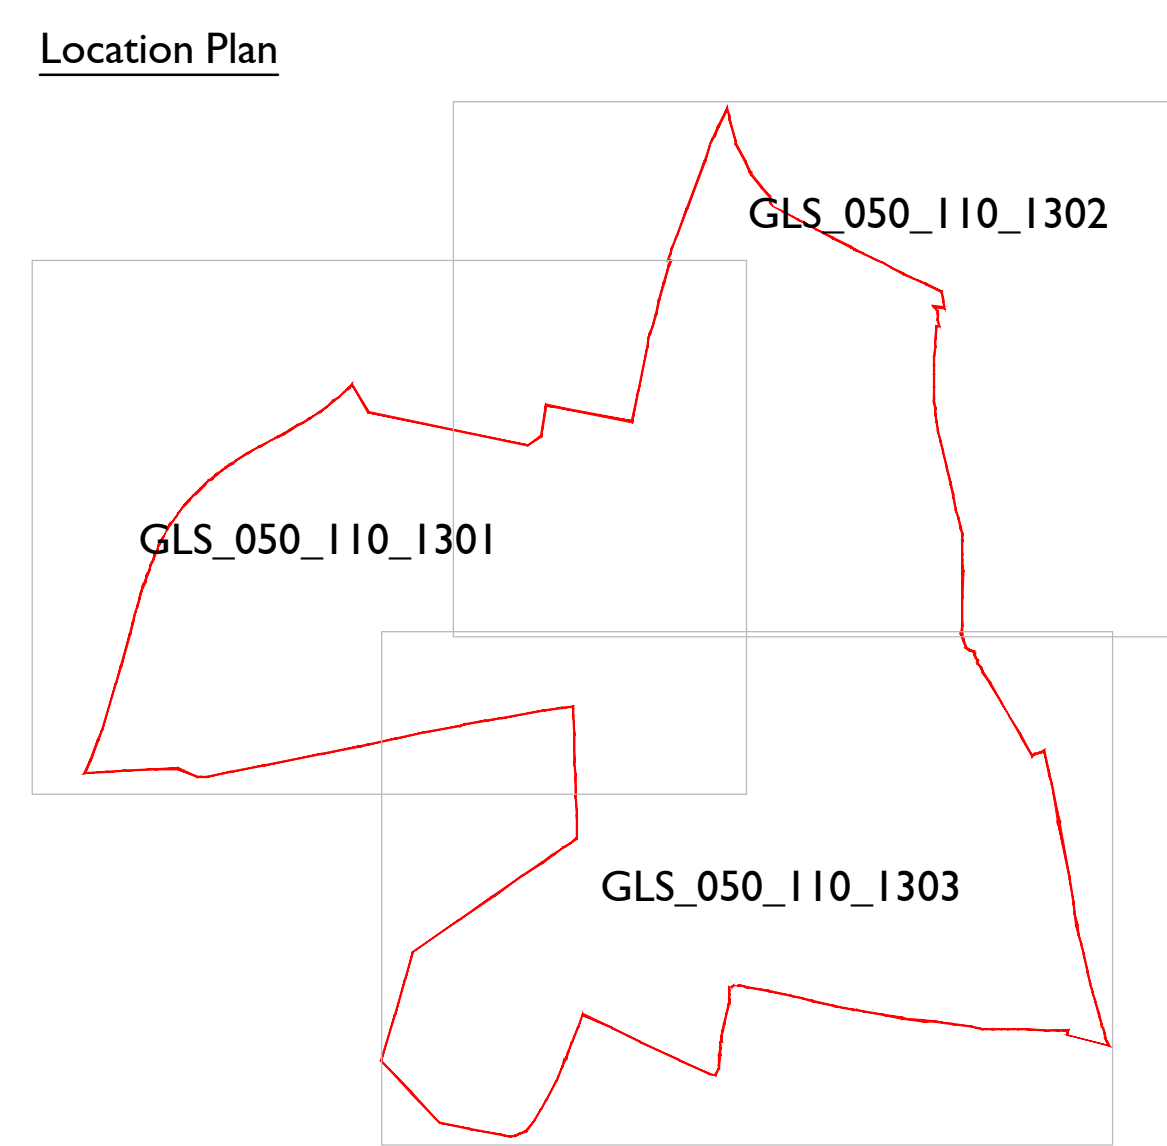

- LEGEND**
- Site boundary
 - Existing tree to be retained and protected. Refer to arboricultural information for further detail
 - Existing vegetation and/or hedgerow to be retained and protected. Refer to arboricultural information for further detail
- Proposed soft landscaping**
- Tree planting, refer to detail GLS_050_110_1700
 - Ornamental hedge 1.2m high in front gardens and 1.8m high elsewhere
 - Ornamental hedge 0.4m high
 - Native hedgerow
 - Ornamental shrub planting
 - Native shrub planting
 - Lawn
 - Mown species rich grassland - retained and protected. Reinstated with species rich seed mix where construction takes place
 - Long species rich grassland - retained and protected. Reinstated with species rich seed mix where construction takes place
 - Wildflower meadow
 - Wetland wildflower meadow
 - Area of permanent water
 - Reed beds
- Proposed hard landscaping**
- Tarmac
 - 200 x 100 concrete block paving from Marshalls or similar in Charcoal Laid in 45° herringbone pattern with soldier course
 - 200 x 100 concrete block paving from Marshalls or similar in Charcoal Laid in stretcher bond with double stretcher edge course
 - 200 x 100 concrete block paving from Marshalls or similar in Burnt Ochre Laid in 45° herringbone pattern with soldier course
 - 200 x 100 concrete block paving from Marshalls or similar in Bracken Laid in 45° herringbone pattern with soldier course
 - Rumble strip - 100 x 100 granite blocks
 - 400 x 400 x 50 concrete slabs to garden path from Marshalls or similar in Natural Laid in stack bond
 - Self-binding gravel such as Breendon Gravel or similar with timber edging
 - Timber boardwalk
- Proposed enclosures**
- Chestnut post and rail fence
 - Chestnut knee rail
 - Metal railing
- Proposed furniture**
- Timber bench
 - Granite boulder
- To be read in conjunction with:
- Design and Access Statement by CooperBaillie
 - Illustrative Masterplan GLS_050_110_1200
- Notes:
- Play area details are indicative and further detail will be provided at RMA stage



Scale @ A0

0	5	10	15	20	25m
---	---	----	----	----	-----

Scale 1:500

Rev	Date	Drawn	Checked
-----	------	-------	---------

Date: 06.06.23
Drawn by: JIM
Checked by: AE
Dwg No: GLS_050_110_1300
Rev:

FOR PLANNING

Project: Land East of College Road
Campdown

Title: Landscape
General Arrangement Plan

Client:

dandara

Green Landscape Studio Limited - Studio 03 Onda House, Edgemoor Road, Tonson, SH4 3SA, Here - Telephone 01273 453031 - www.greenlandscape.co.uk
The design and construction of this landscape plan is subject to the approval of the relevant planning authority. It is not to be used for any other purpose without the written consent of Green Landscape Studio Limited.