


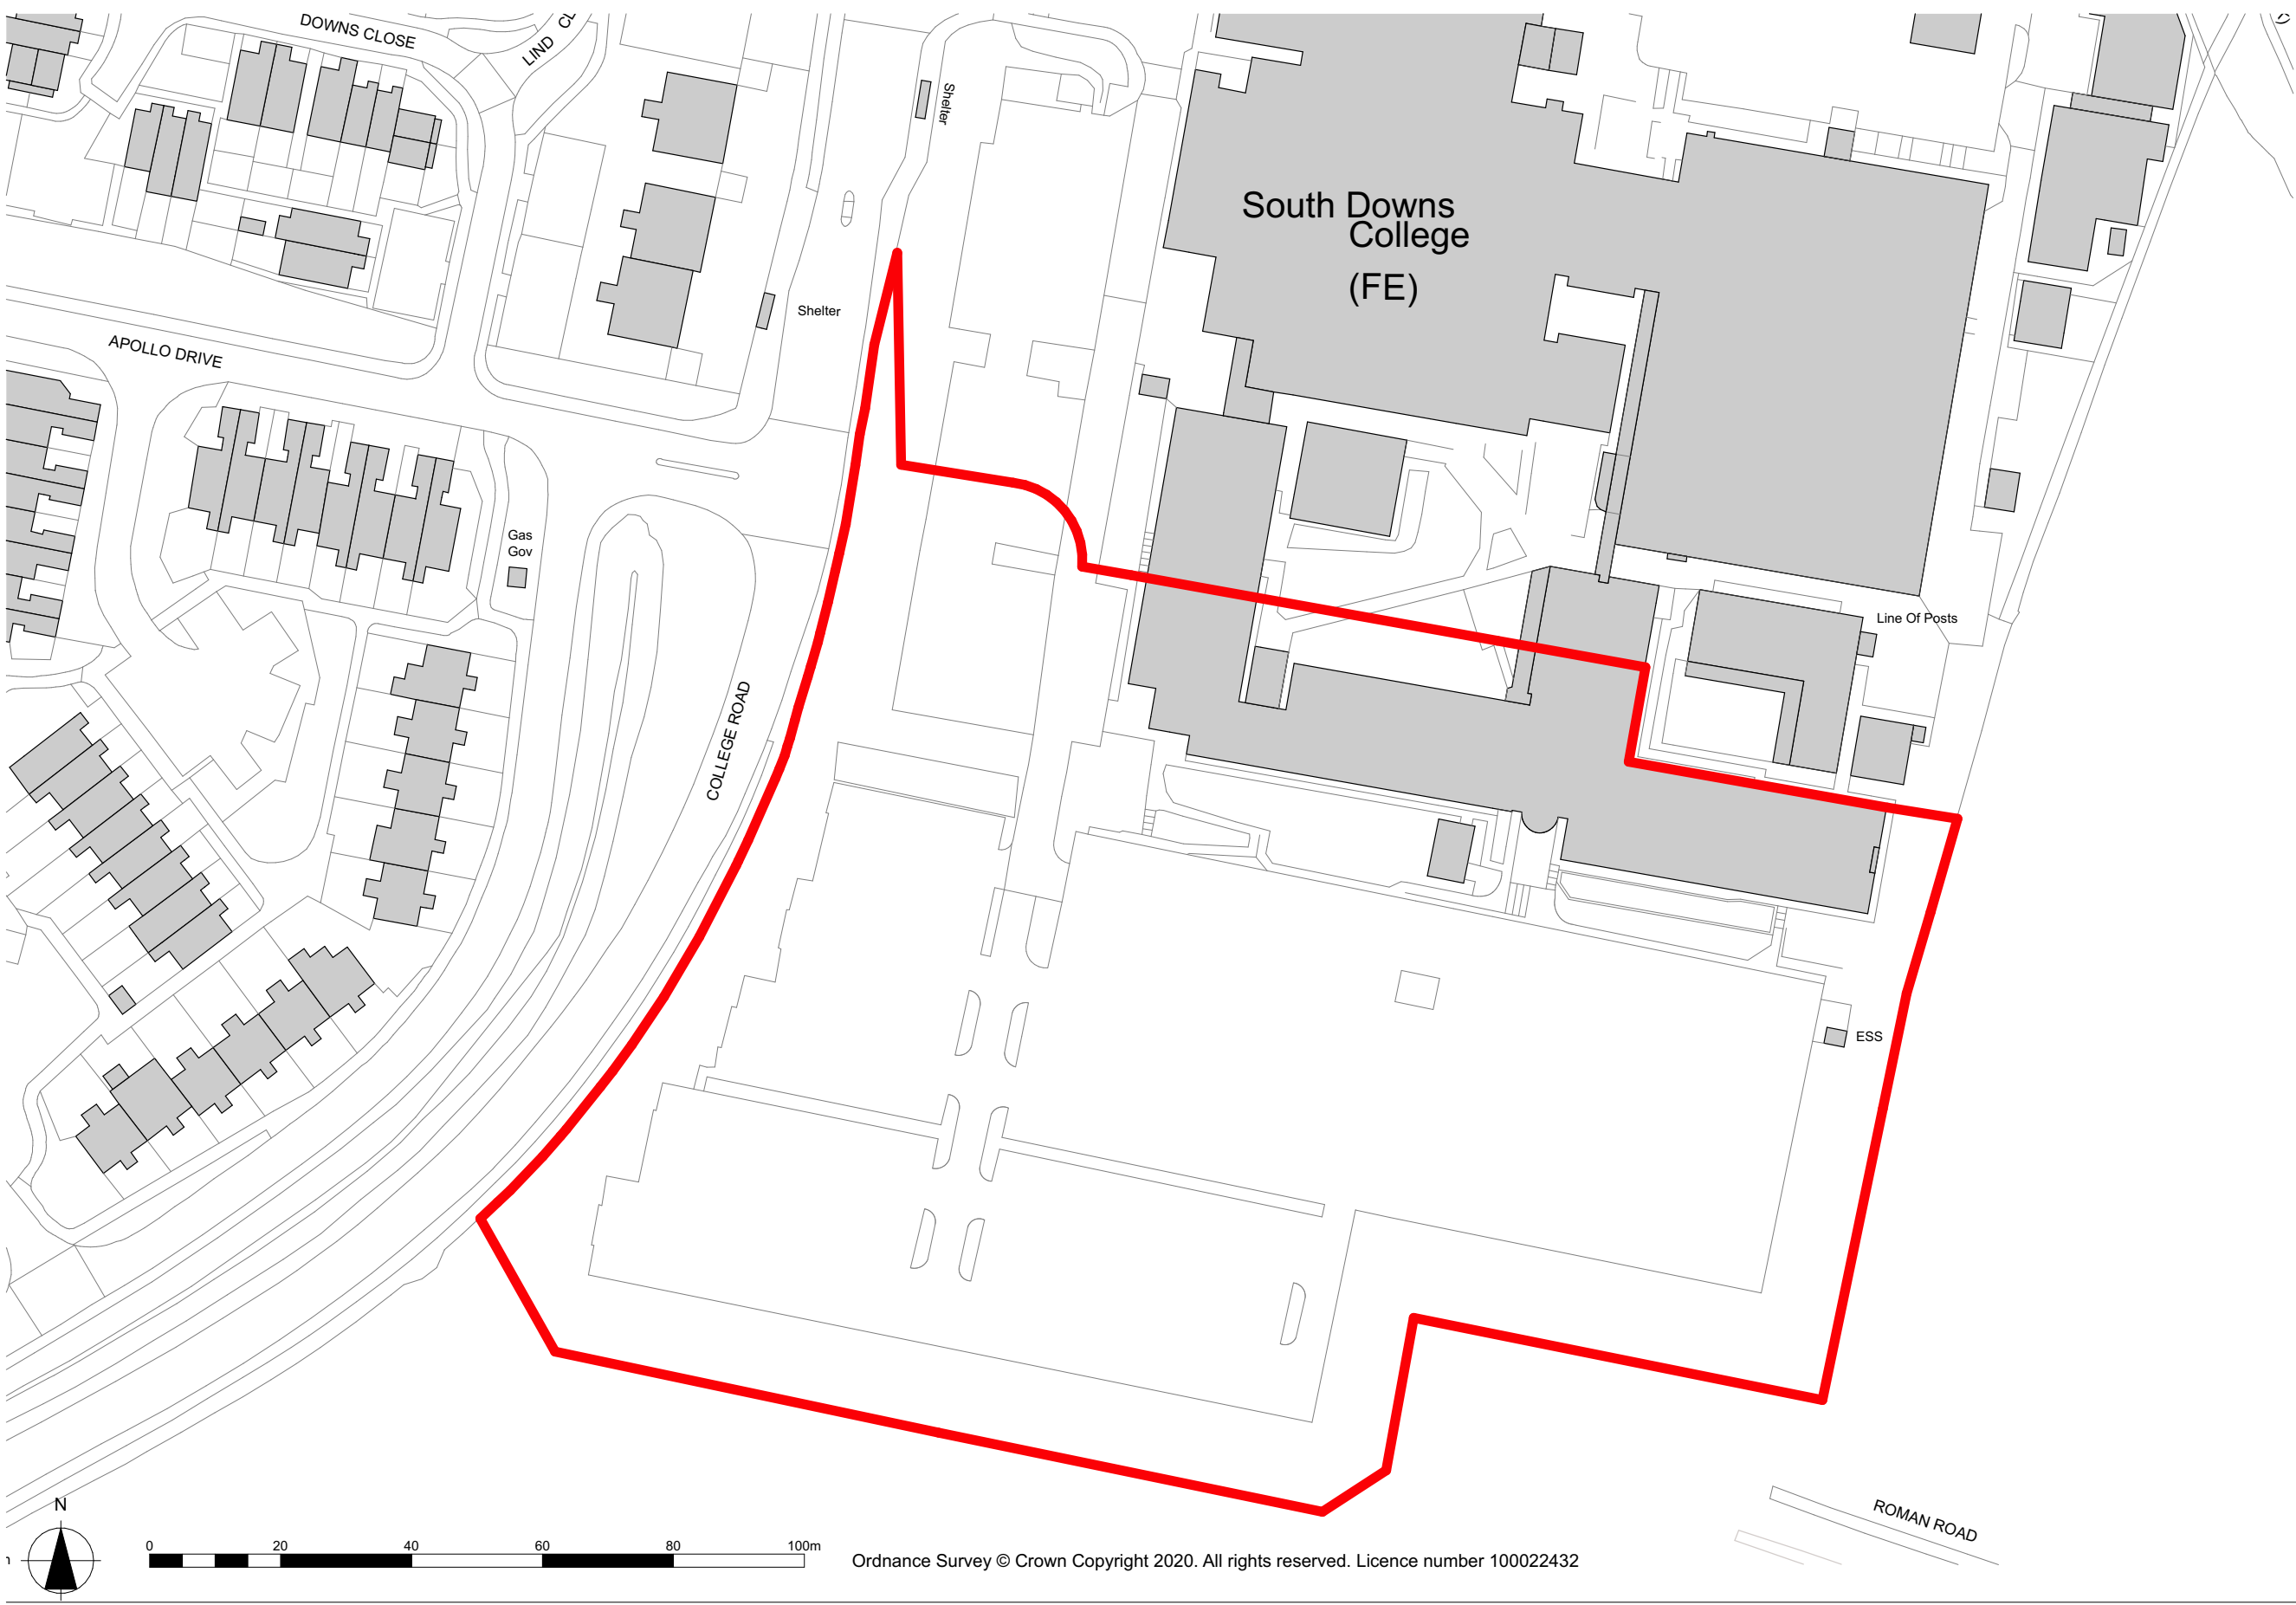

Ordnance Survey © Crown Copyright 2020. All rights reserved. Licence number 100022432

Please Note:

This drawing must not be scaled, dimensions to be checked on site and any discrepancies are to be highlighted to the Architect prior to construction. Always print in full **COLOUR**.

This drawing is to be read in conjunction with all other project drawings, construction notes and / or project specifications including those by other project consultants and specialists. All discrepancies should be reported immediately.

Prior to the commencement of any works, the Contractor is to check and / or determine all construction details including checking existing site levels and dimensions.

Design subject to detail development / approval. Measurements and accommodation schedules subject to amendments following coordinated input by others. Costings cannot be finalised until approval / confirmation by relevant authorities and Client.

Key

— Application boundary

Site Location Plan

02	Drawing scale and paper size amended	28.03.22	VF	/	CK
01	For Planning	18.03.22	VF	/	CC
Rev.	Description	Date	DB	CB	

Project Havant and South Downs College	Date March 2022
Scale 1:1000@A3	Revision P2
Drawn By/Checked By VF/CC	Status PLANNING
Dwg # 20.001.001	

FS 10342

Furzehall Farm, Wickham Road
Fareham, Hampshire
PO16 7JH

01329 283 225
email@hgp-architects.co.uk
www.hgp-architects.co.uk

HGP Architects Ltd. Copyright Reserved

Suite B, Kings Point House,
5 Queen Mother Square,
Poundbury,
DT1 3BW

www.placesforpeople.co.uk