



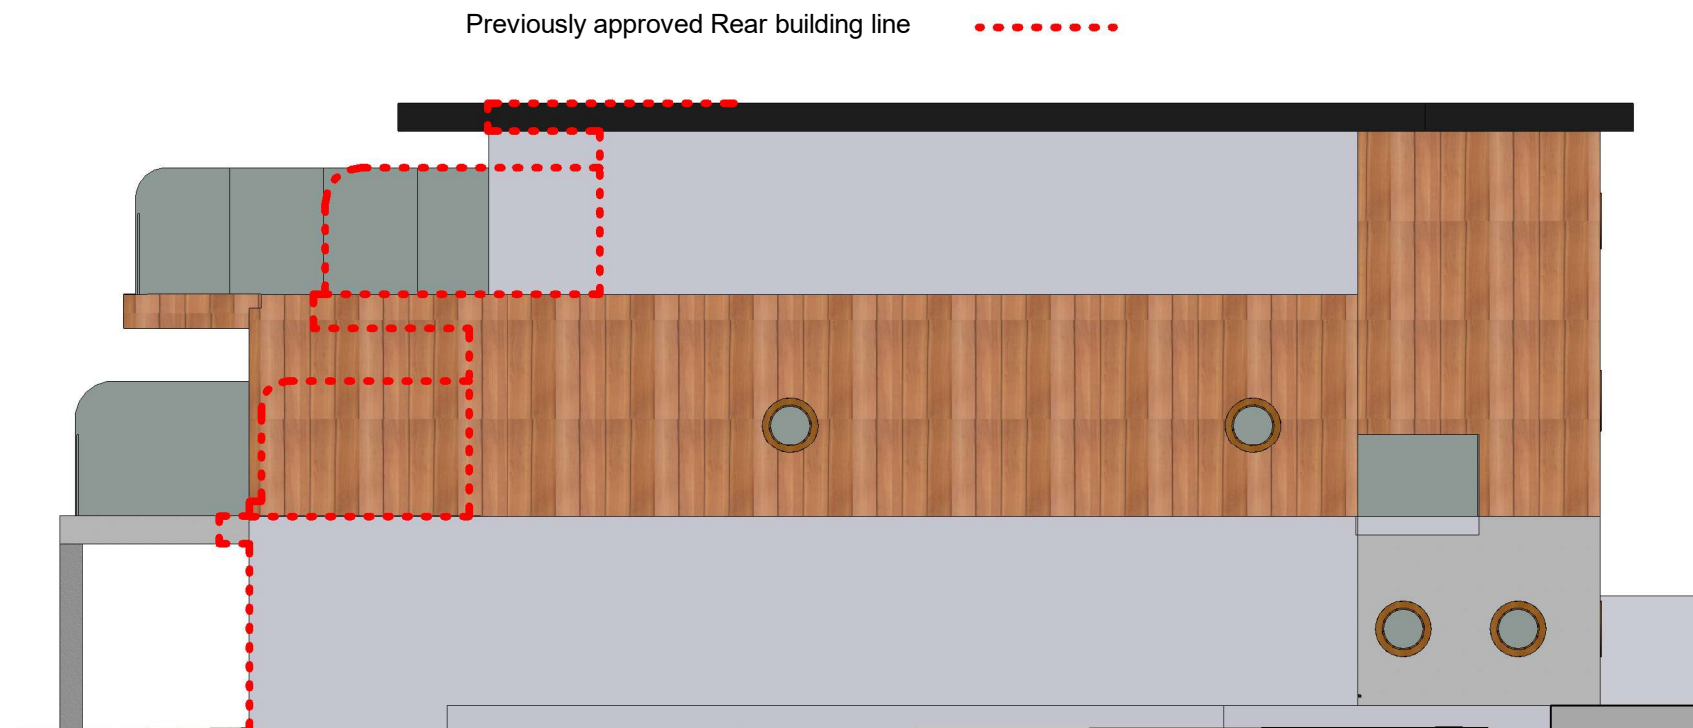

2 East Elevation Copy 1
1 : 100

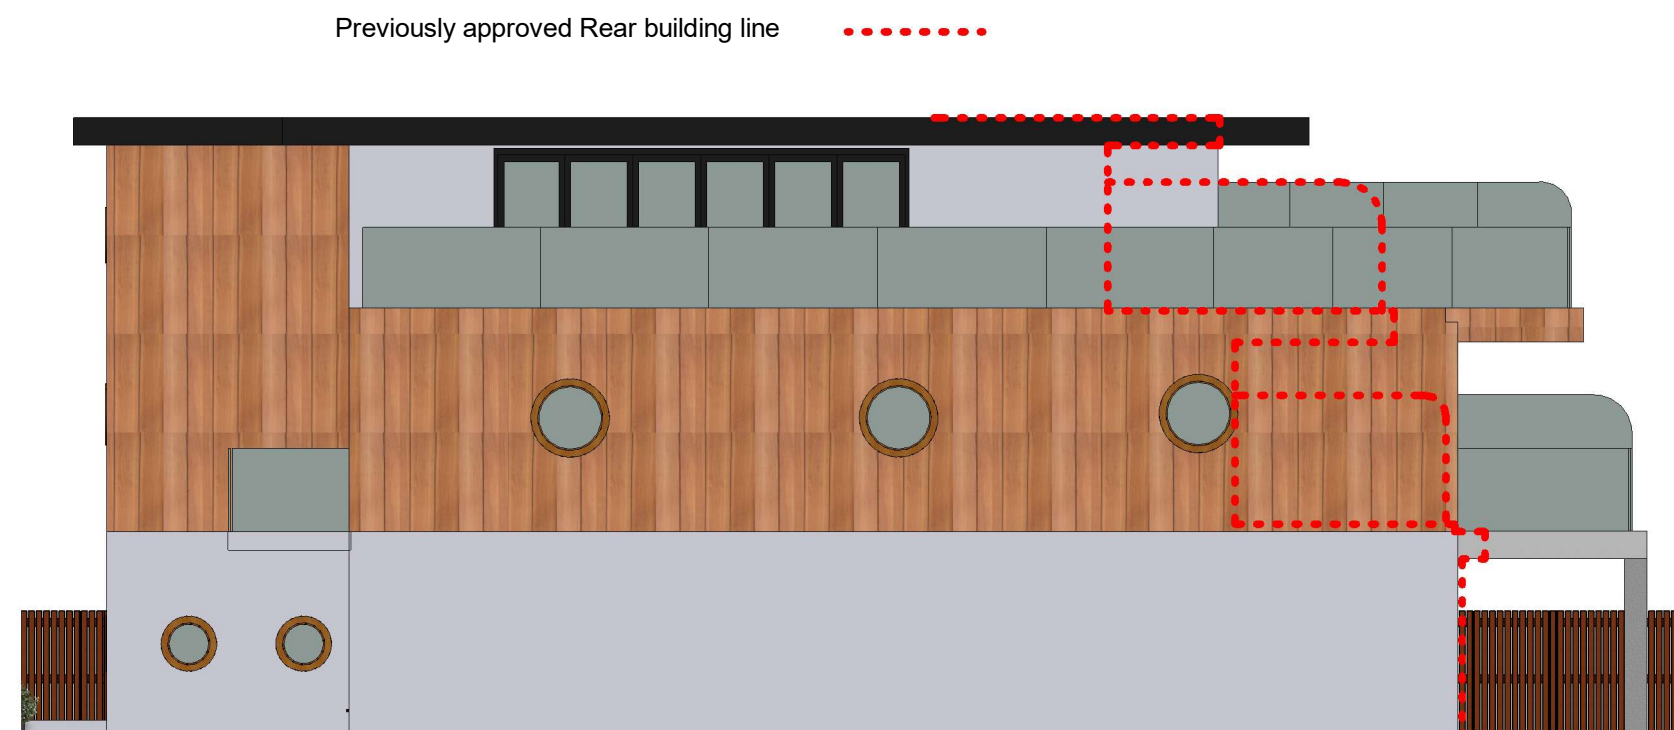

1 West Elevation Copy 1
1 : 100