


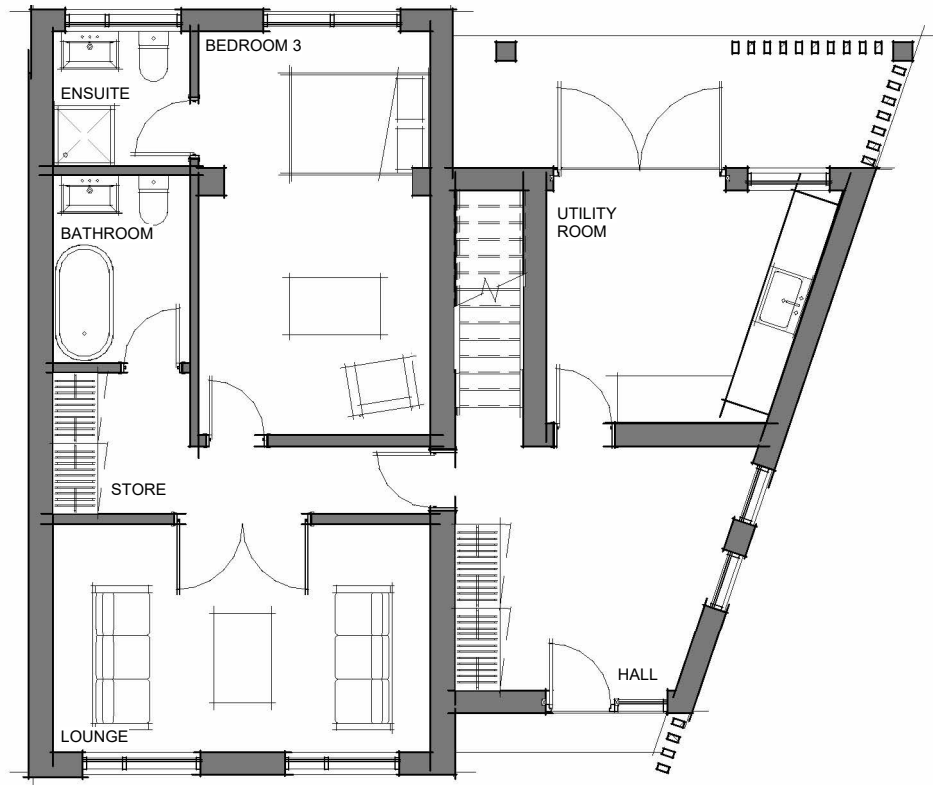


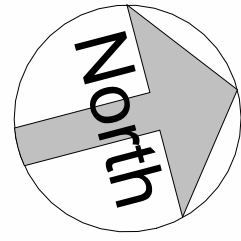



Existing Ground Floor Plan
1 : 100

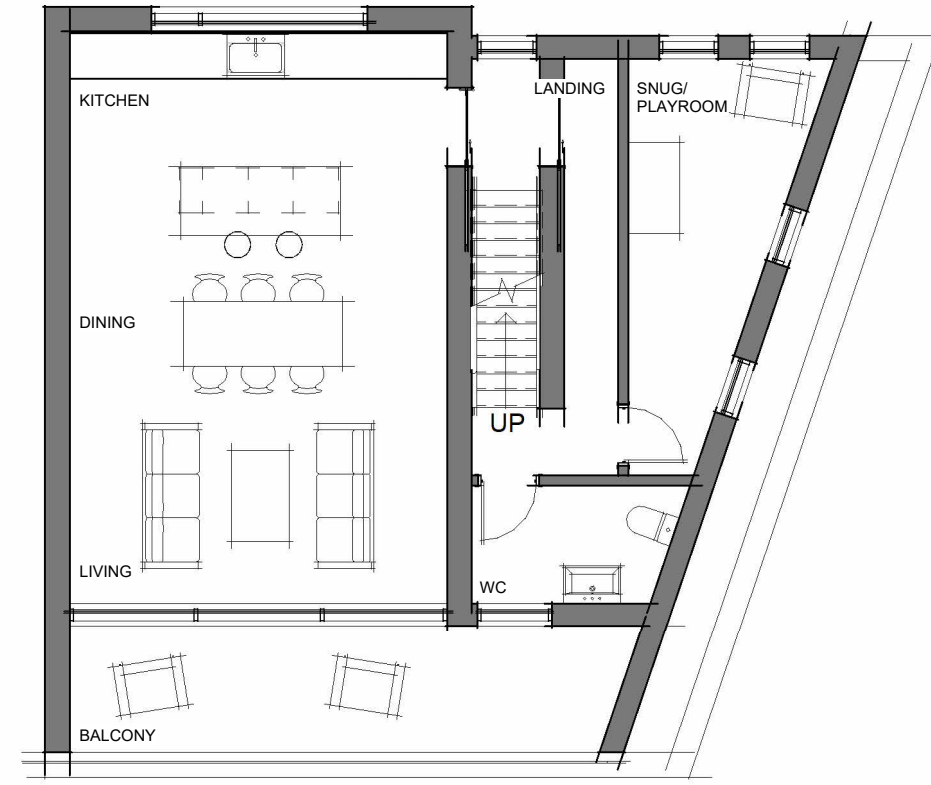

Existing First Floor Plan
1 : 100


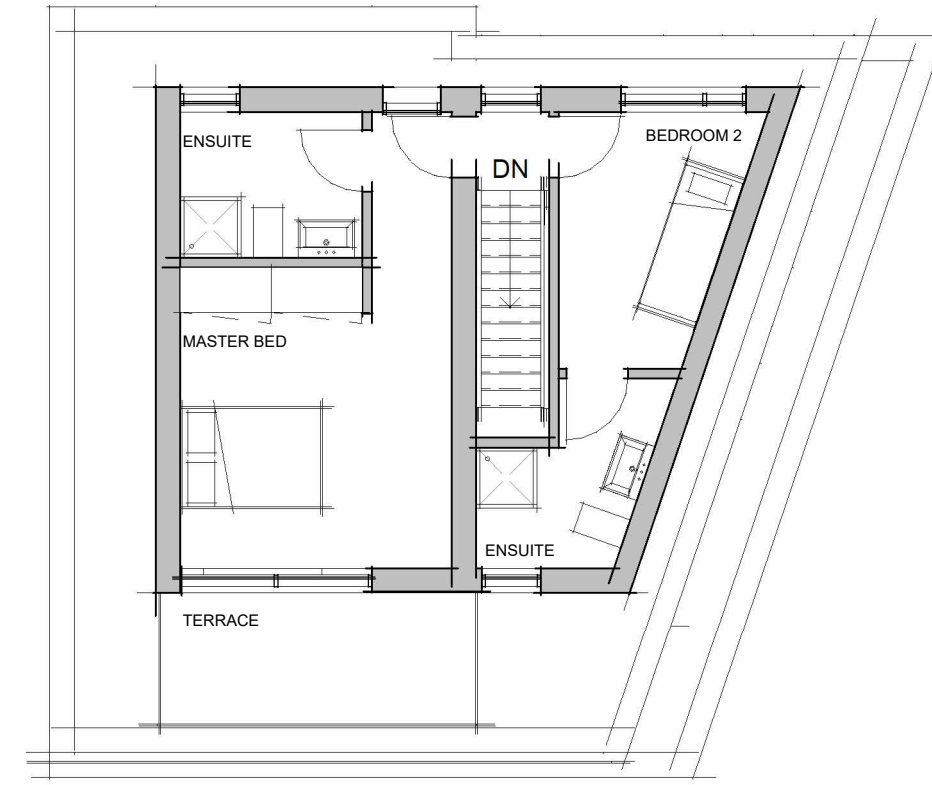


Existing Second Floor Plan
1 : 100

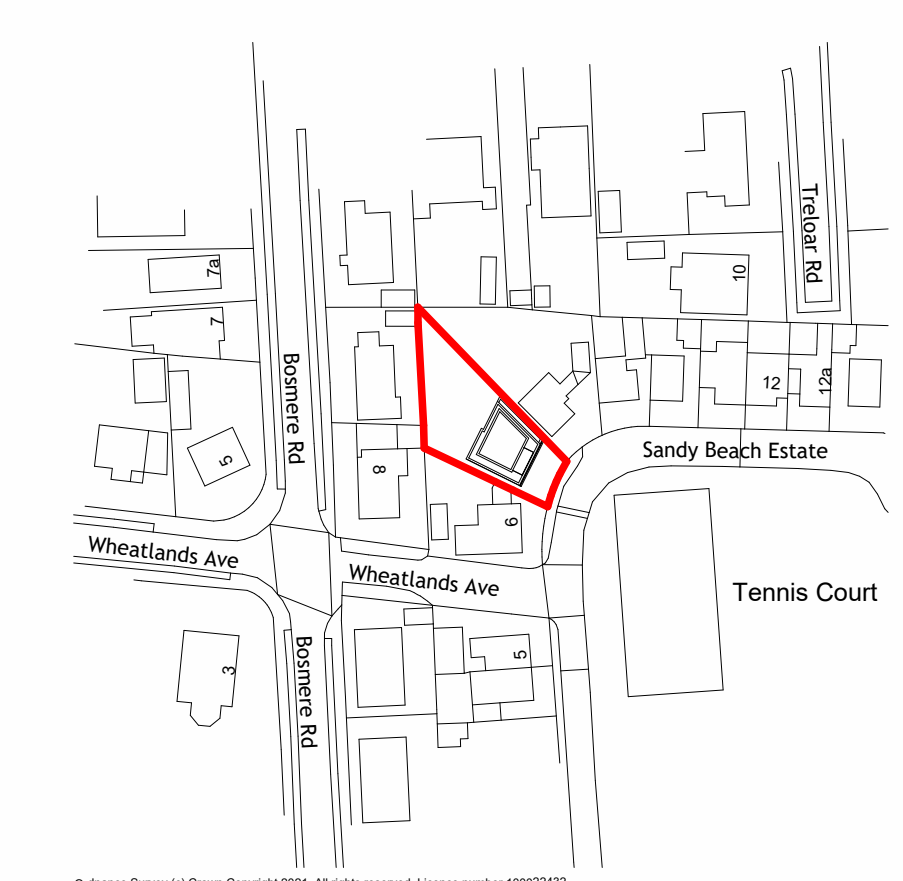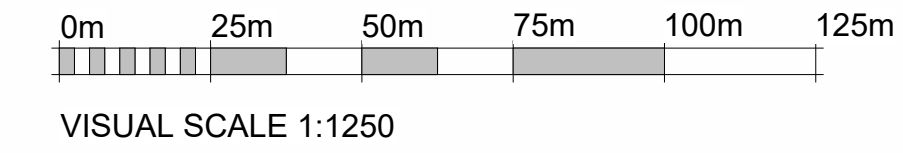

Existing Site Location Plan
1 : 1250

Ordnance Survey (c) Crown Copyright 2021. All rights reserved. Licence number 100022432

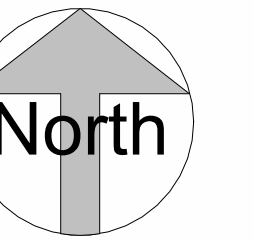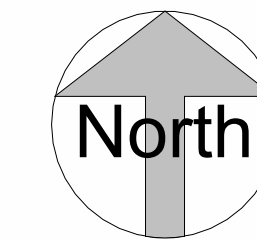



Existing North Elevation
1 : 100



Existing West Elevation
1 : 100



Existing East Elevation
1 : 100

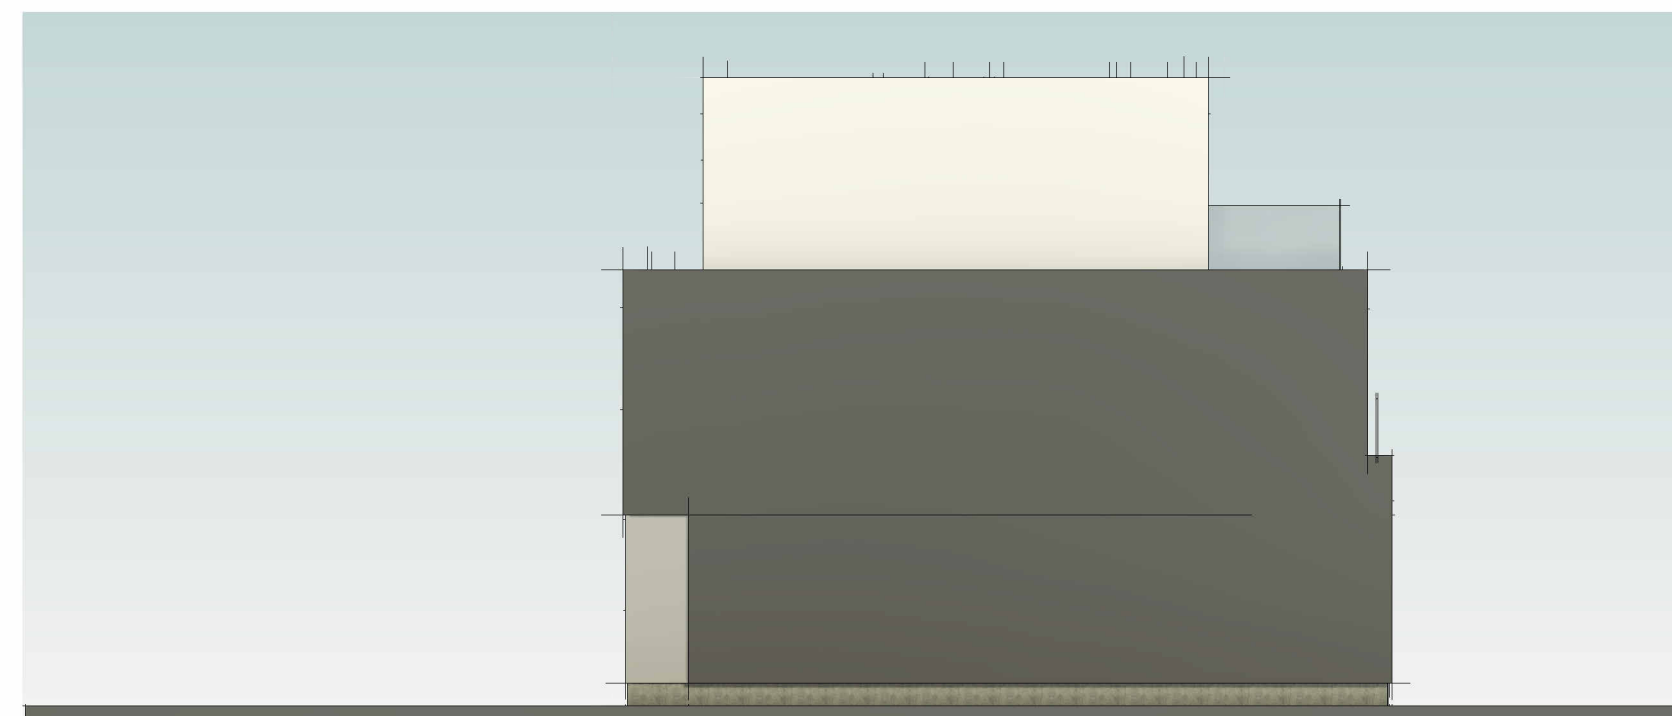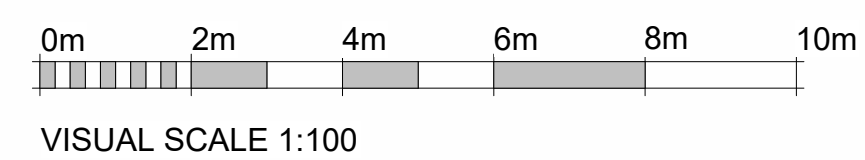

Existing South Elevation
1 : 100

Existing Site Block Plan
1 : 500

Ordnance Survey (c) Crown Copyright 2021. All rights reserved. Licence number 100022432

NOTES:

Dimensions to be checked on site before commencing work. Any discrepancies shall be reported to the architect immediately.

Do not scale from these drawings except for planning purposes.

Use figured dimensions only.

Where applicable this drawing is to be read in conjunction with other consultants' drawings.

