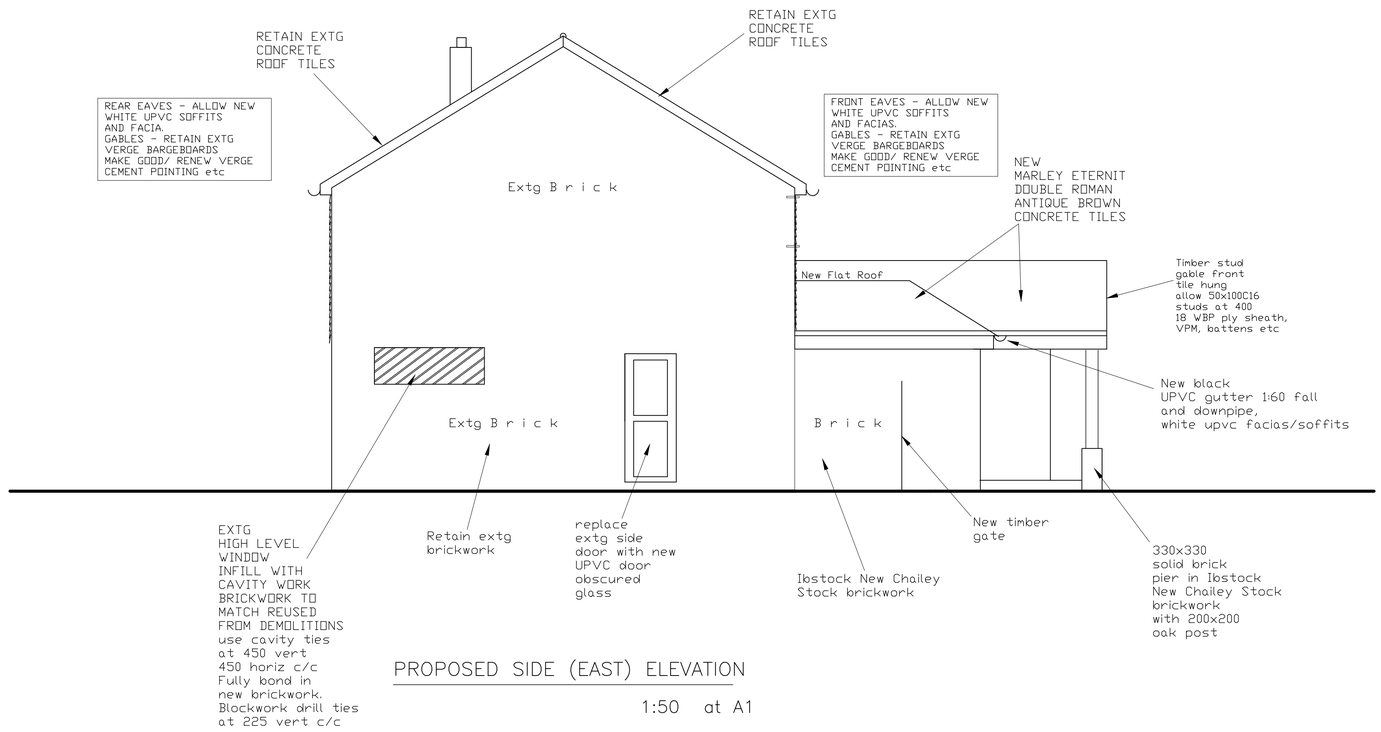

PROPOSED SIDE (EAST) ELEVATION

1:50 at A1

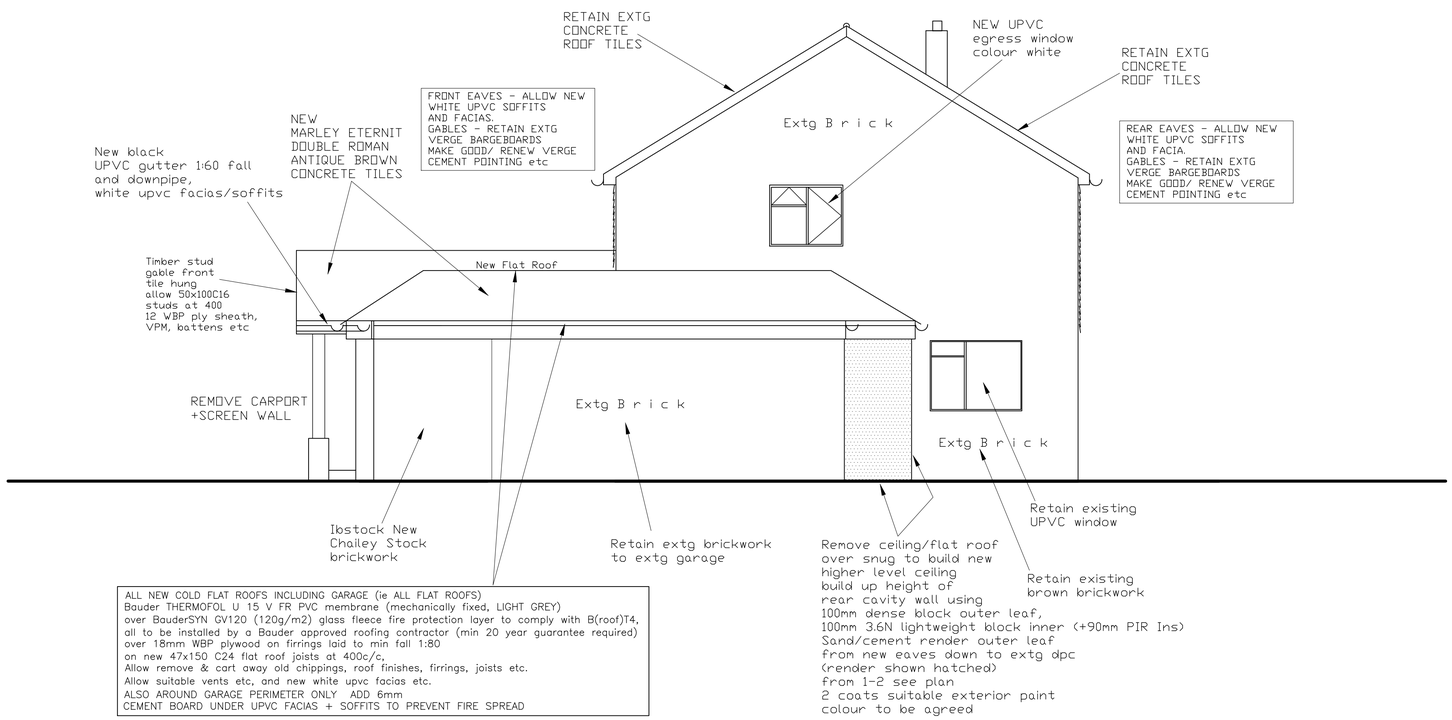

PROPOSED SIDE (WEST) ELEVATION

1:50 at A1

NOTES:-

1. REFER TO SEPERATE A4 SPECIFICATION NOTES AND DETAIL SKETCHES

rev.	drawn	chkd	approvd	date	description
A	PJD	PJD	PJD	15/3/23	FOR PLANNING PERMISSION

CLIENT :-

MR & MRS DAVIES

PROJECT:-

4 WENSLEY GARDENS
EMSWORTH
PO10 7RA

DRAWING TITLE:-

PROPOSED SIDE ELEVATIONS

P J DAVIES ASSOCIATES LTD
CONSULTING STRUCTURAL ENGINEERS
Office 201/4
Langstone Gate
Solent Road
Havant
Hampshire
PO9 1TR
office: 02392 452228 mobile: 0796 2206734
e-mail: peter@pjdaviesassociates.co.uk

date	drawn	checked	approved
March 2023	PD		

scales

AS SHOWN.

drg. no. **1300/P/5** rev. **A**