


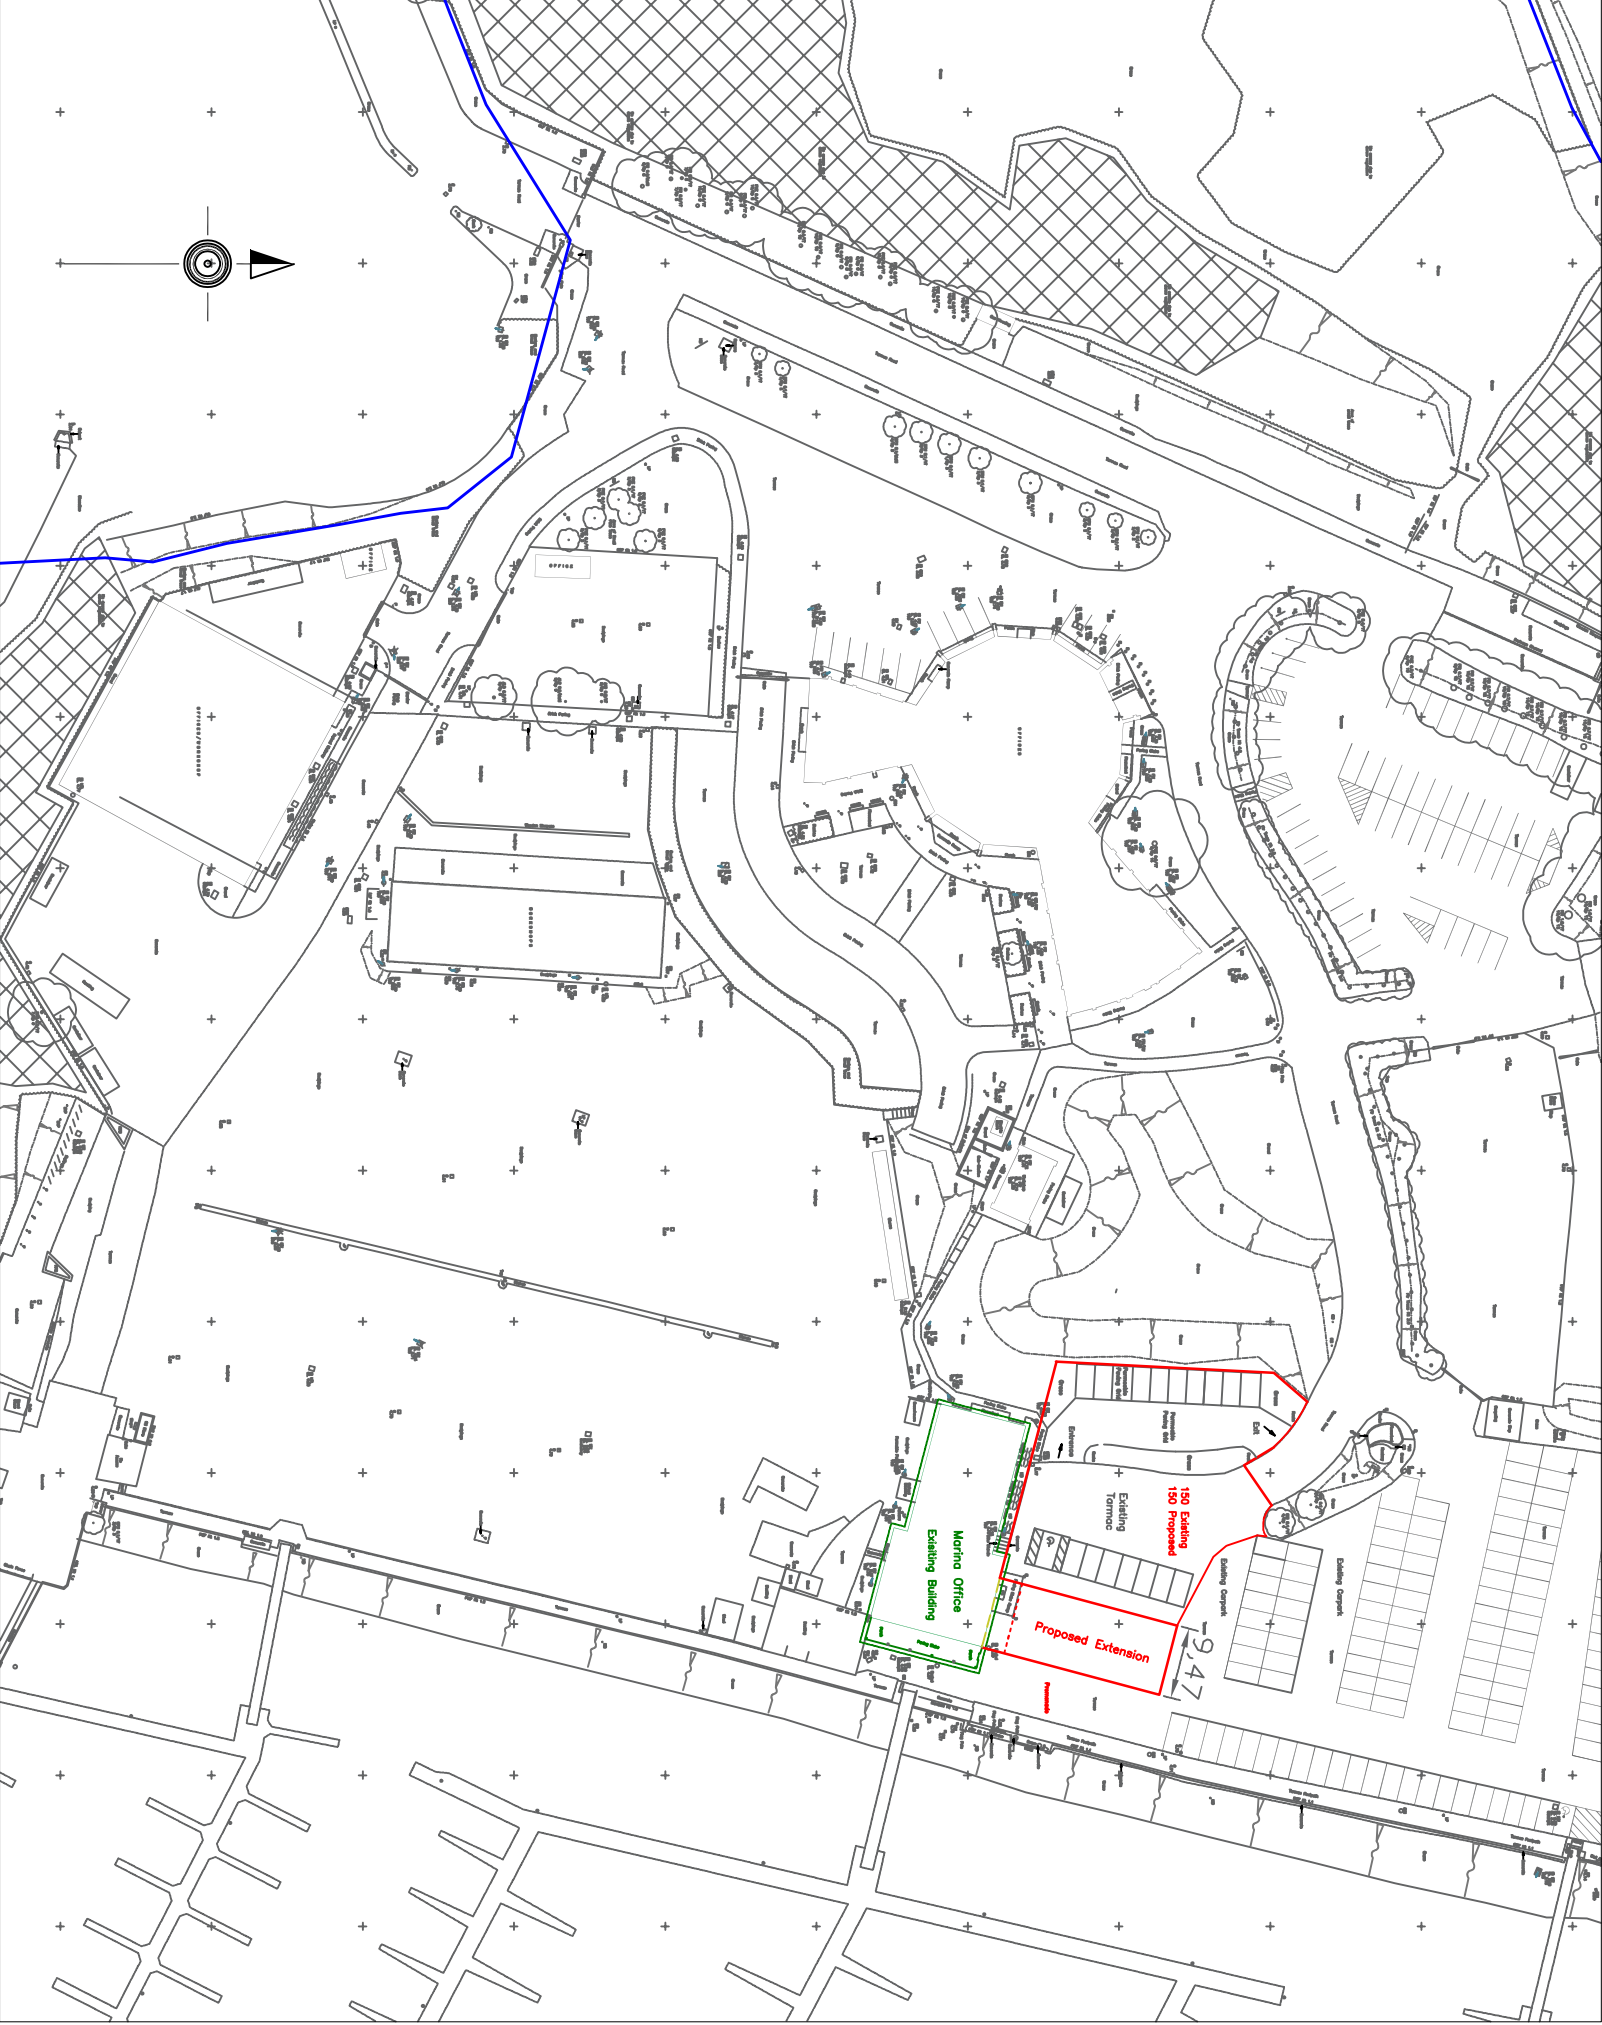

Location Plan 1:1000


Key: Development Site Area

Existing Approval

Project: Northney Marina – Marina Office Extension
Title: Location and Boundary Plan
Edit: JS

SCALE 1:1000 PAPER SIZE A3

PHASE Planning Application DATE July 2023

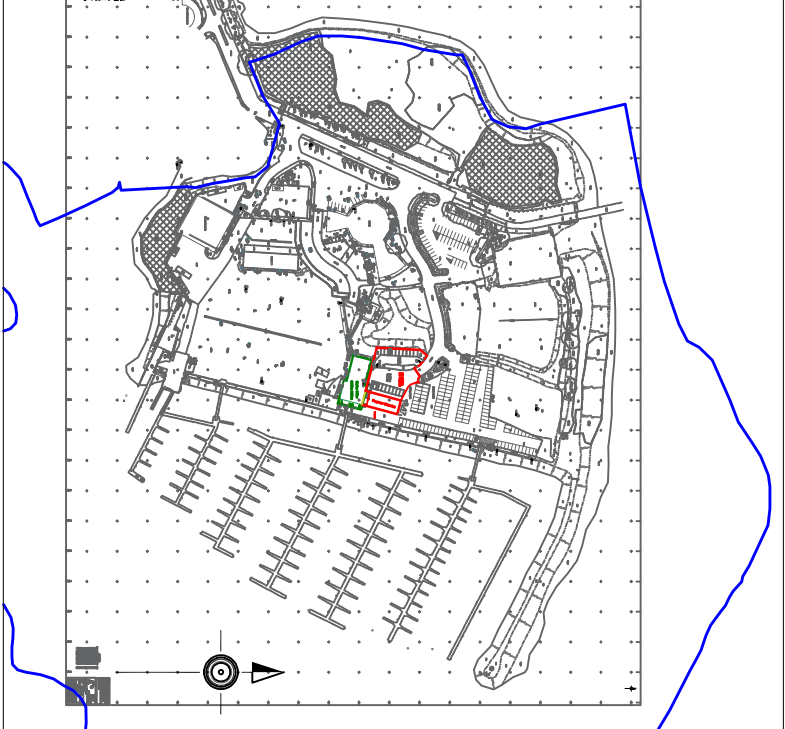

Boundary Plan 1:5000



Approved Extension 1:1000

Marina Developments Ltd.
The Yacht Club
1 Channel Way
Southampton
Hampshire
SO14 3QF
Telephone: 023 8045 7155
Fax: 023 8045 7154

