



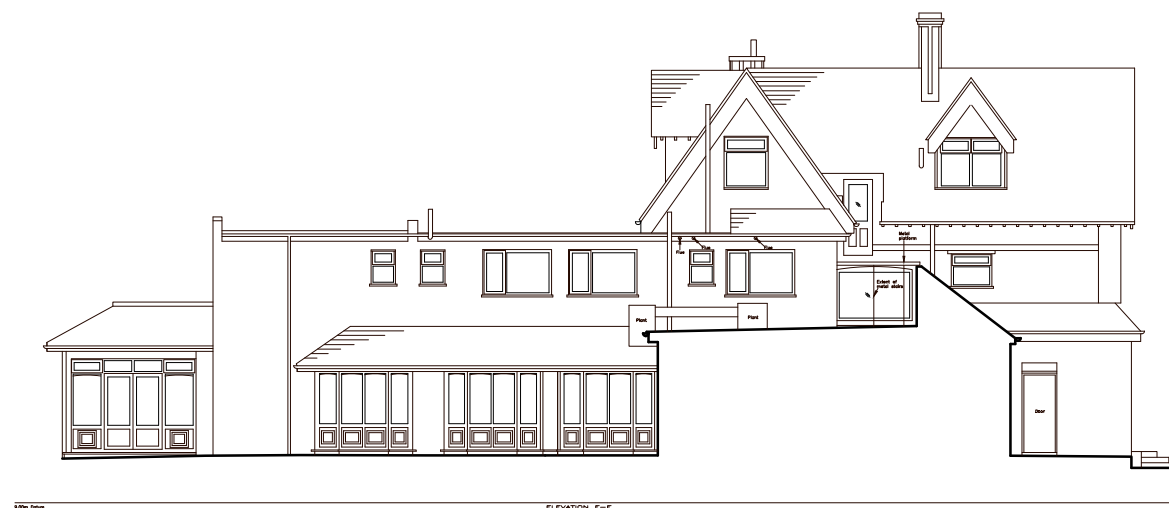

■ REVISIONS				

NOTE

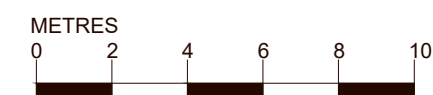

(EXISTING)

PROJECT
Brookfield Hotel
Havant Road
PO10 7LF

DRAWING TITLE
Elevations D,E & F
As Existing

■ SCALE 1:100@A1 1:200@A3 ■ DATE 22:05:23	
--	--

DRAWING NUMBER REVISION

1864/56



PNW Studios Ltd
Email studio@pnw.co.uk