
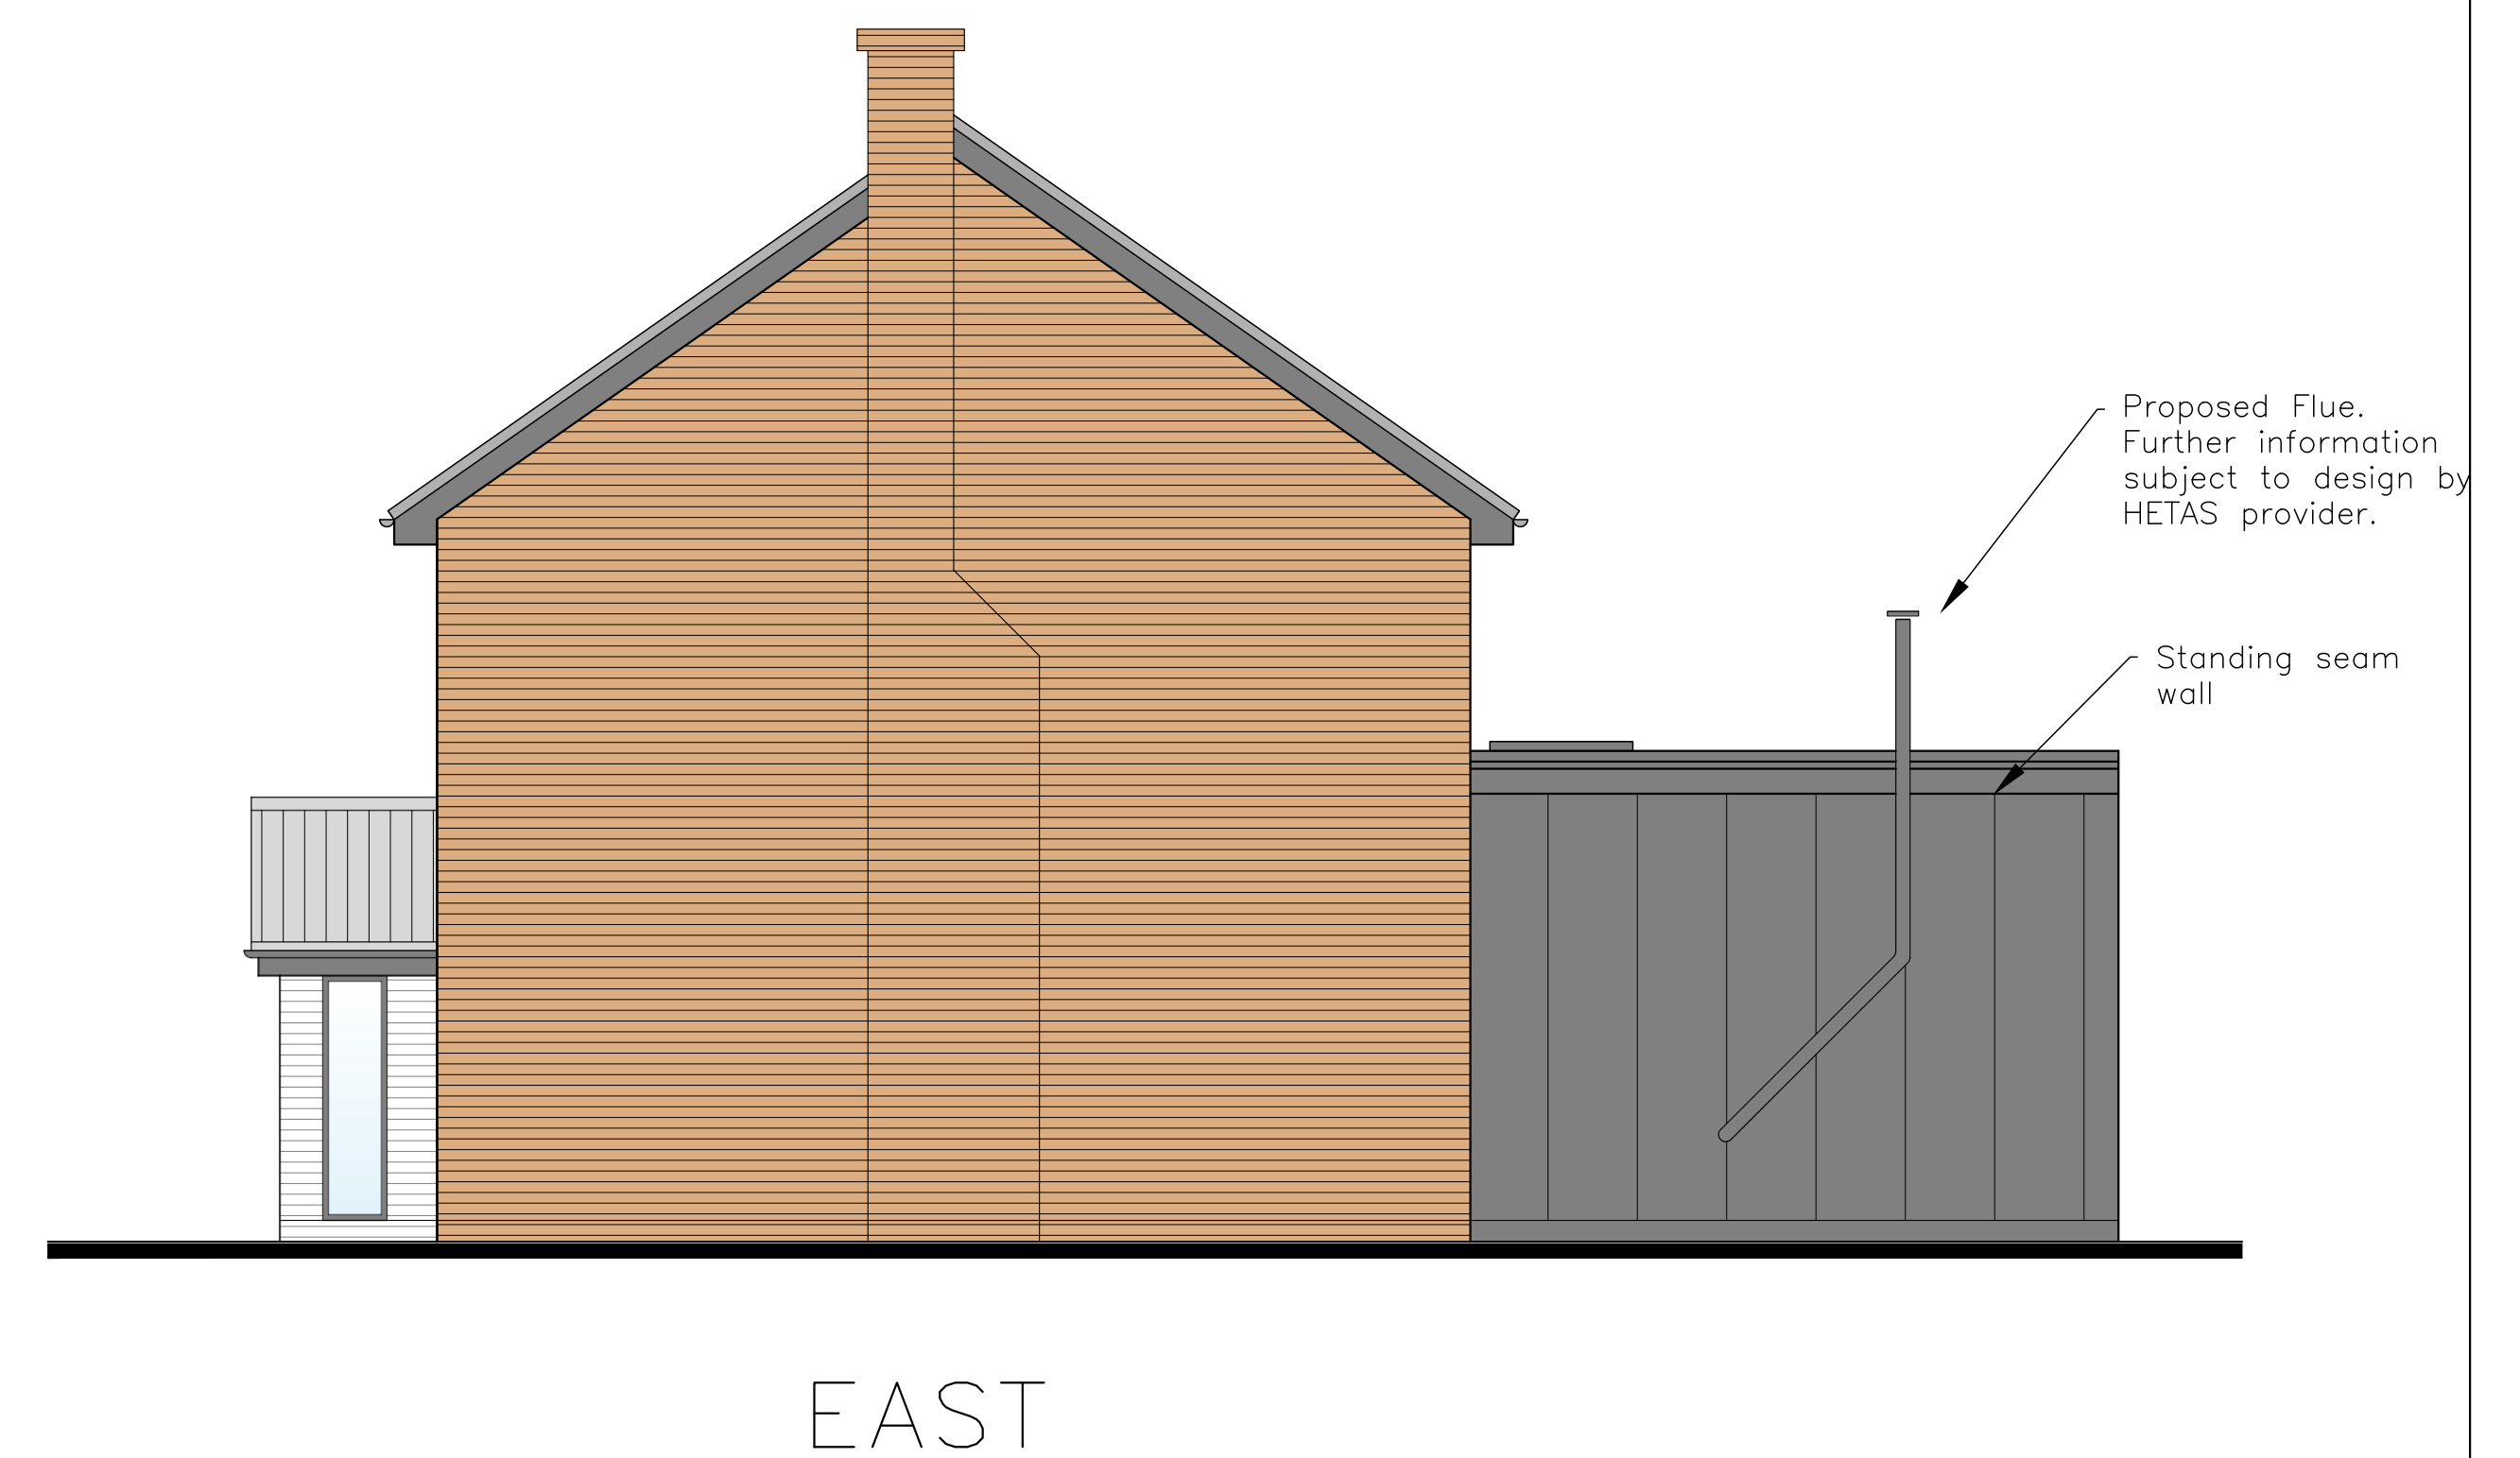


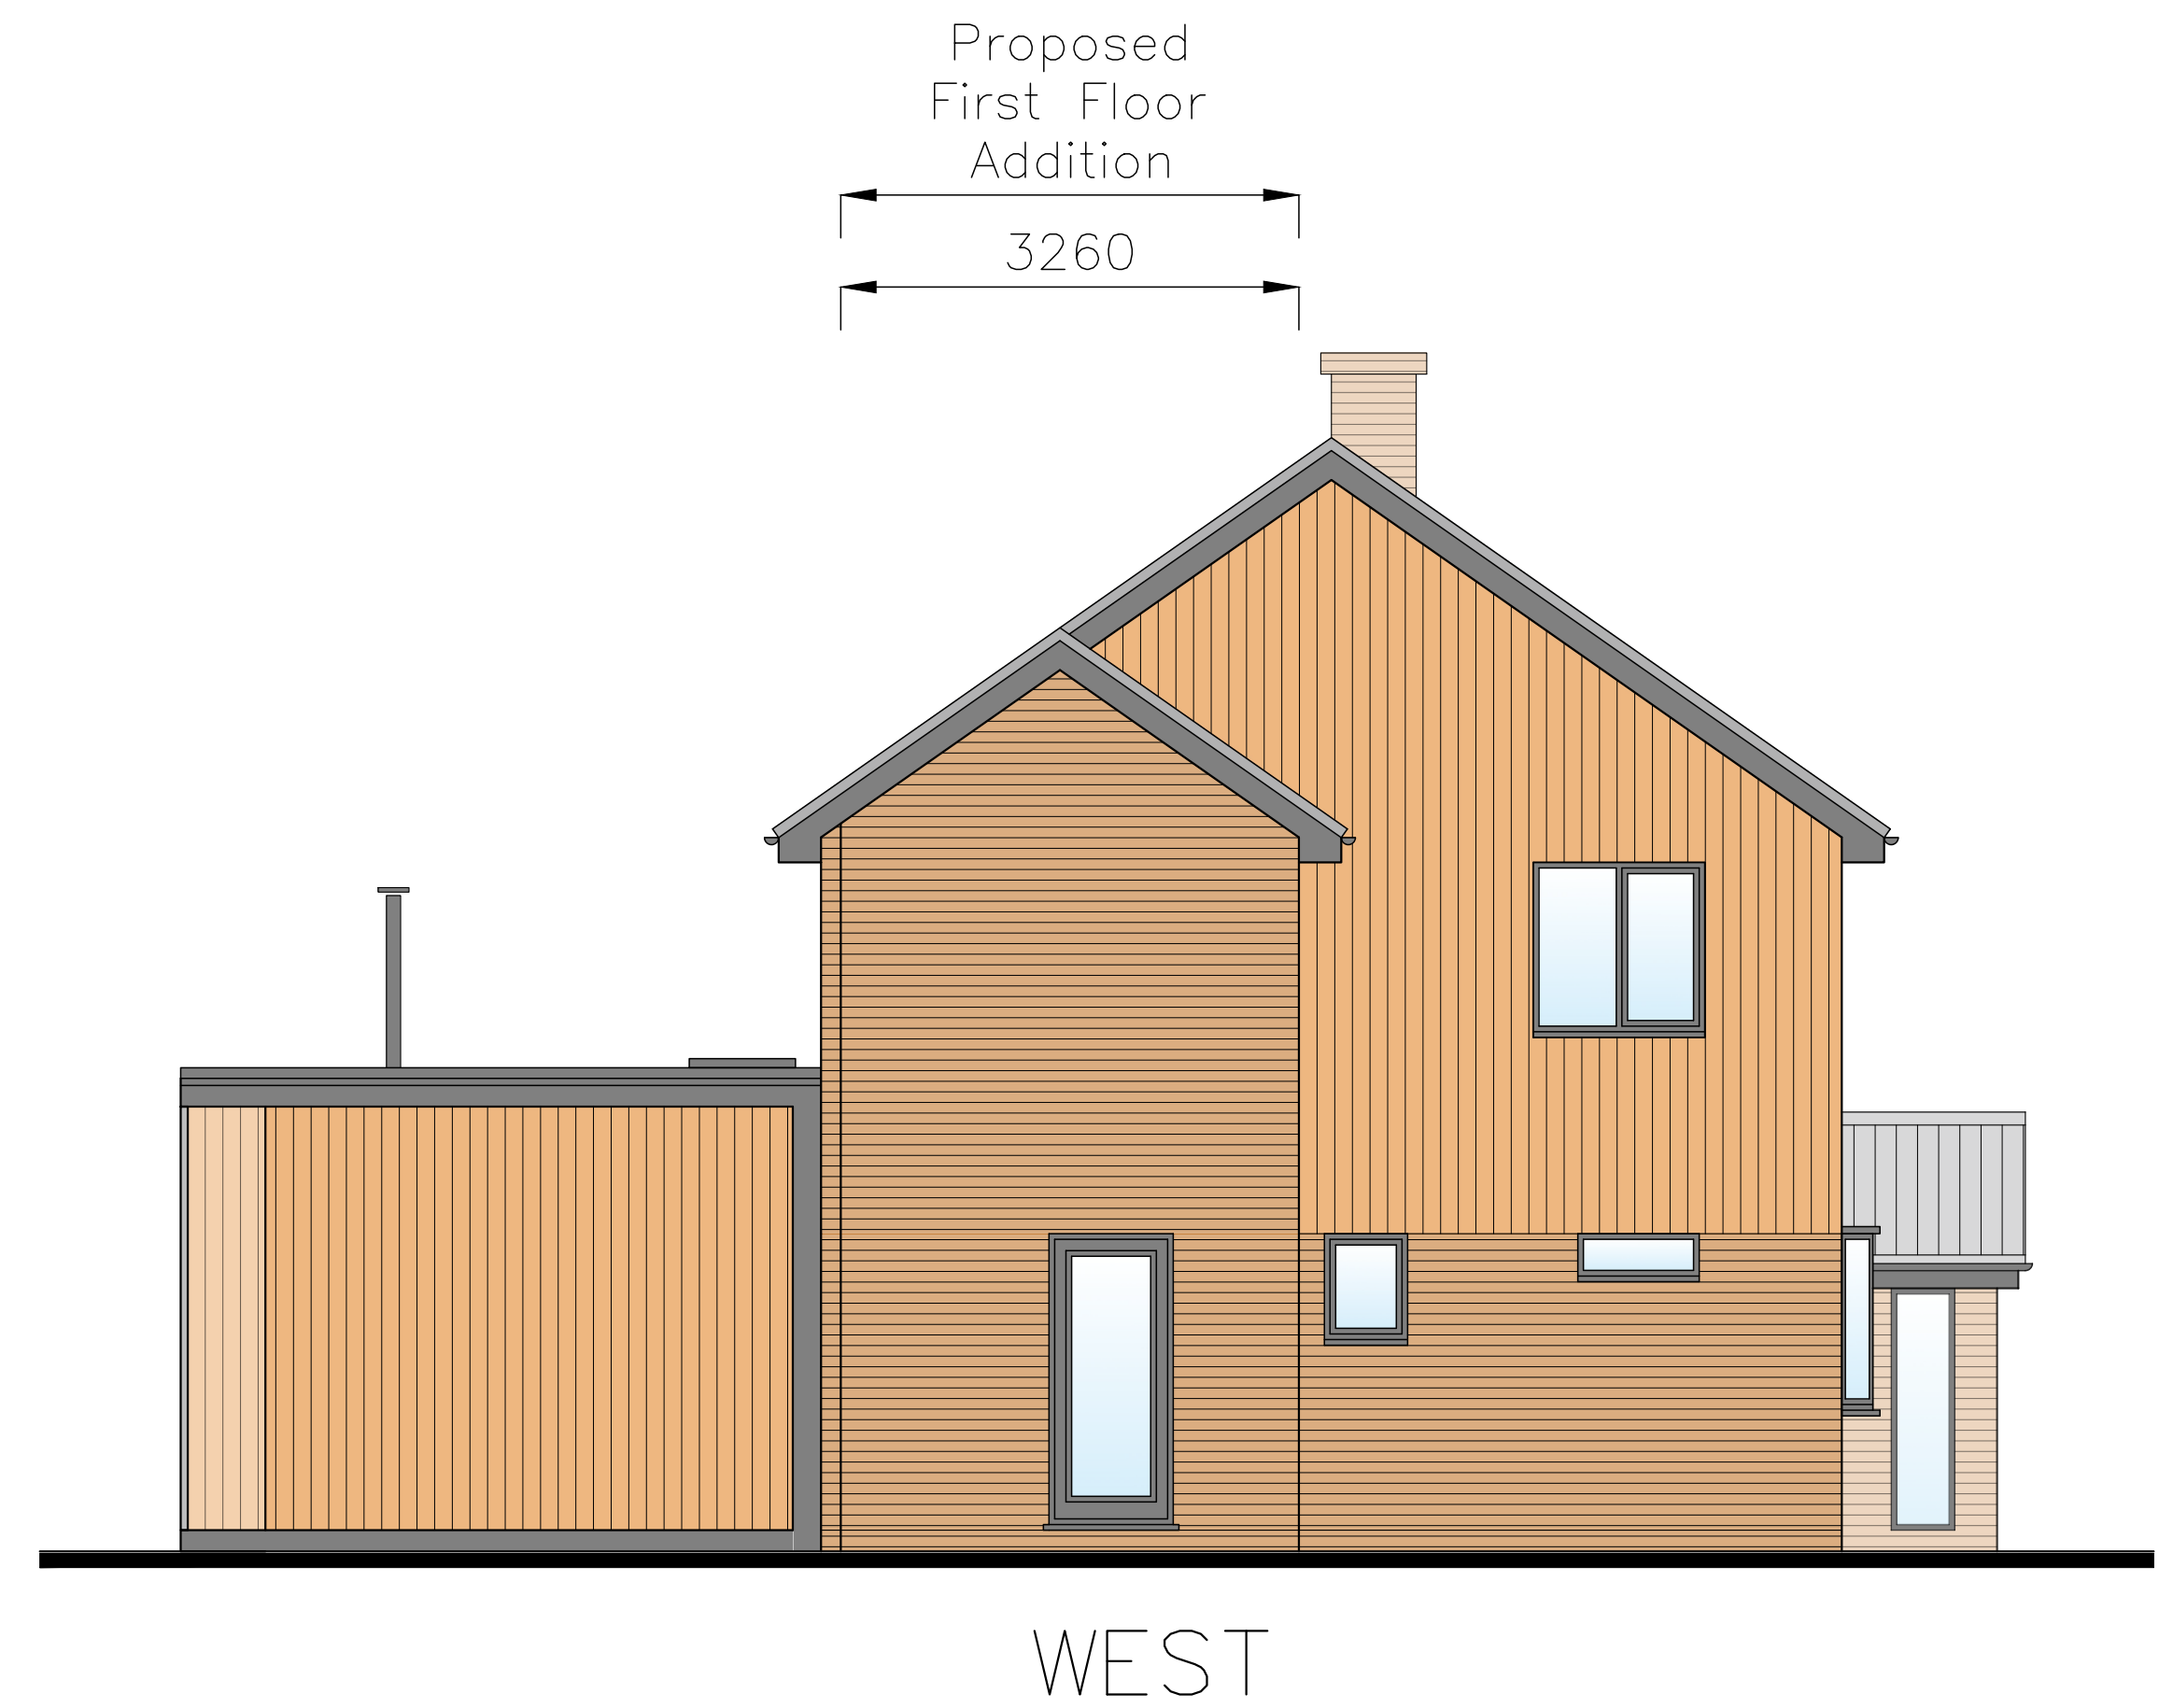

CAD

Critchley Architecture And Design Ltd.
Contact: 02392 474 919 | info@caad.online
The Old Brewery, 15E South Street, Havant, PO9 1BU

Proposed Elevations

Revisions

- a) Client Revisions/12.04.2023/SAR
- b) Client Revisions/17.04.2023/TGA
- c) Client Revision/05.05.2023/SAR
- d) Porch updates/12.05.2023/SAR

5 Elm Road,
Havant,
PO9 2SZ

Scale A1=1:50, A3=1:100
Drawn SAR
Date 05/04/2023

23018-501^D

10m

20m

30m

40m