



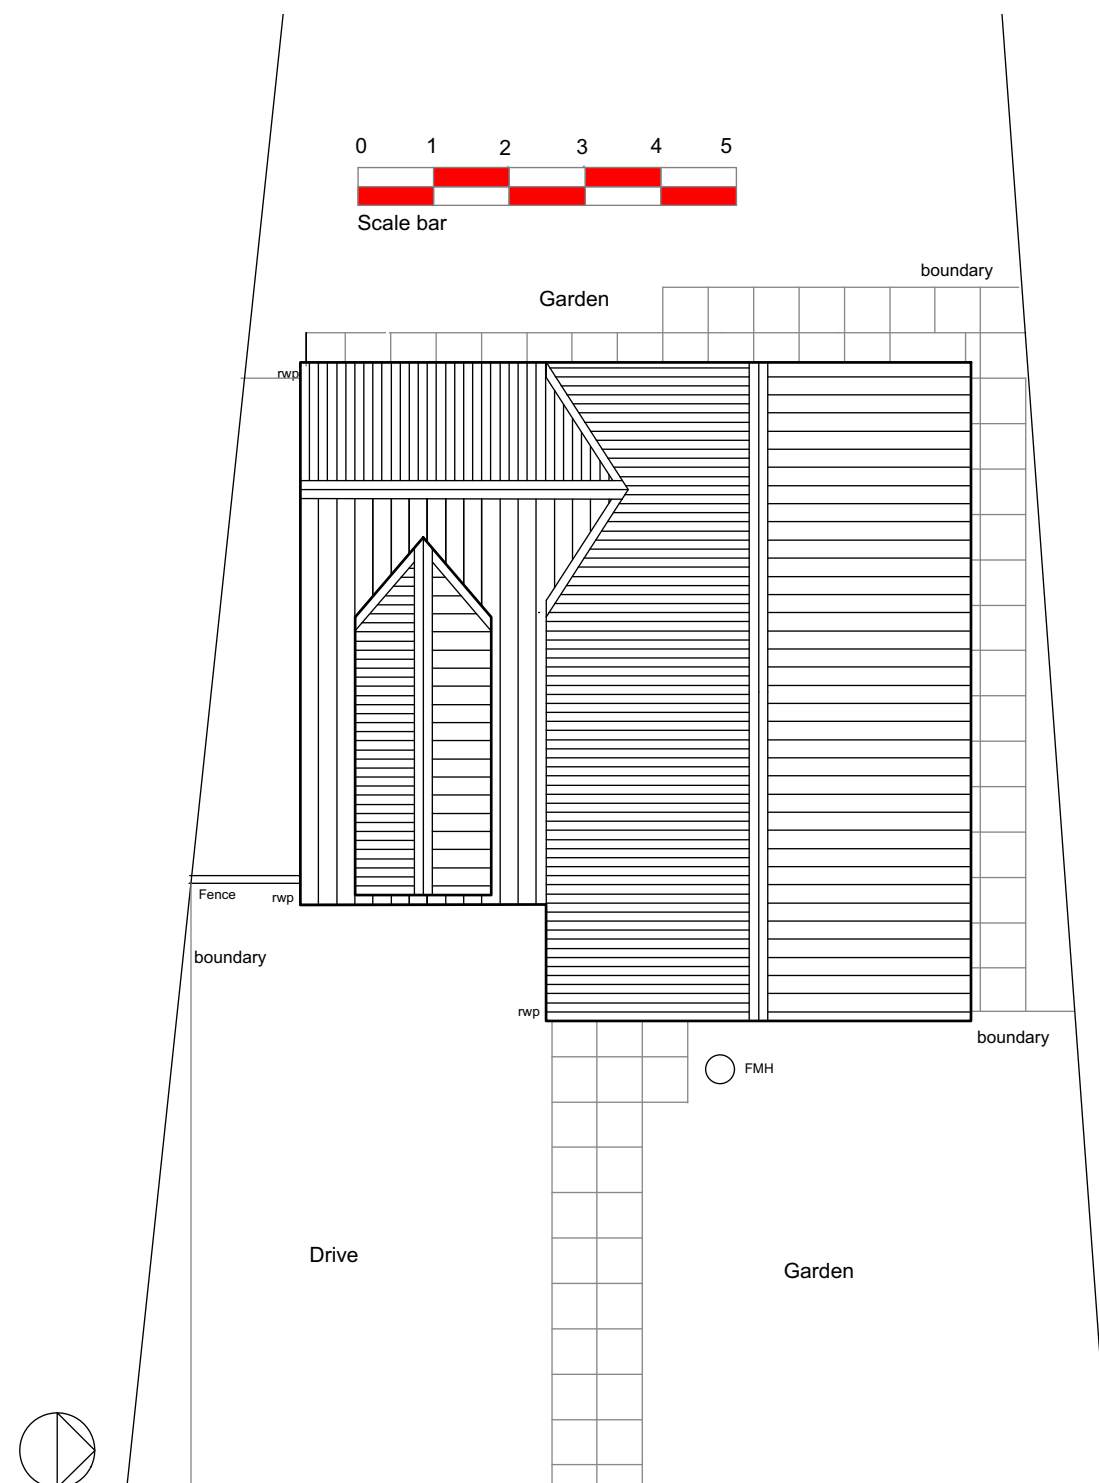

1. Existing Roof plan

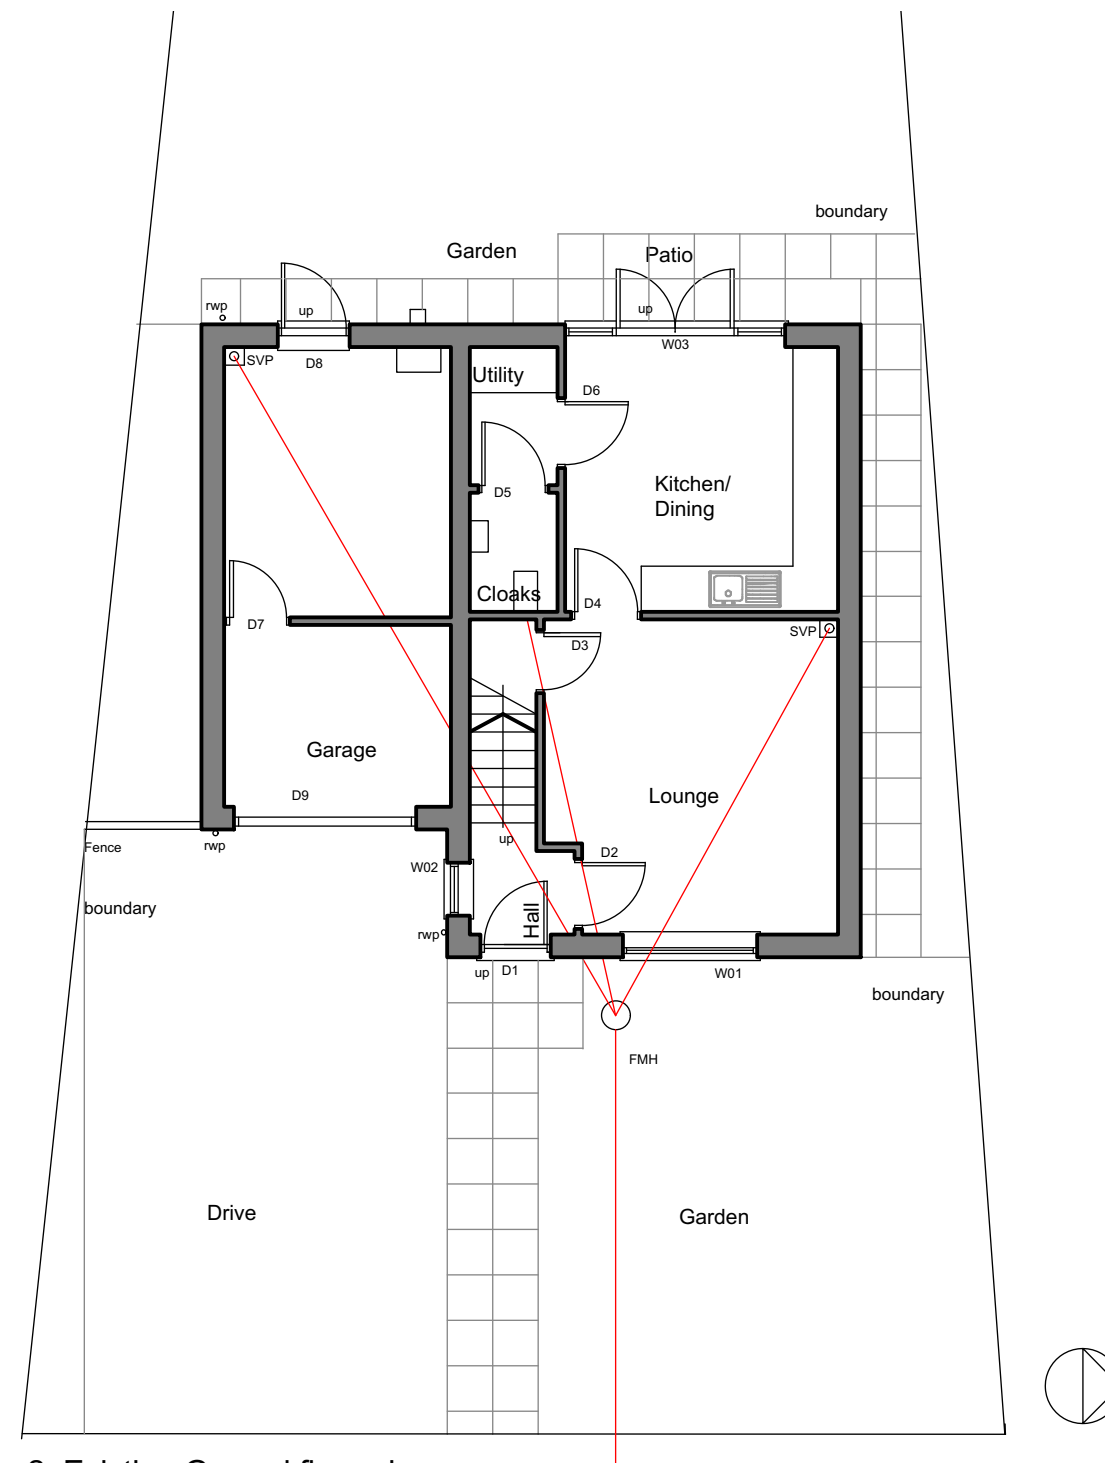

2. Existing Ground floor plan

Building regulations

1. Existing floor plans - Scale 1 - 100 @A3
Architectural Planning Ltd.

Building Surveyors, Designers & Project managers.
1a Nutbourne Road, Sandy Point, Hayling Island, Hants . PO11 9RT .
Telephone : 02392 463994, mobile : 07795 633100

Notes

rev	description	date	by
A	Preliminary for comments	09.10.22	LR
B	Building regulations	20.10.22	LR
C	Address line amended	01.03.23	LR

Project : Alterations & Improvements to :
17 St. Benedict Road, Hayling Island.
Hampshire. PO11 9FN

Client: Mr & Mrs Jose
Title : Existing floor plans

Drawing : Y9025_A1202 / Rev C