



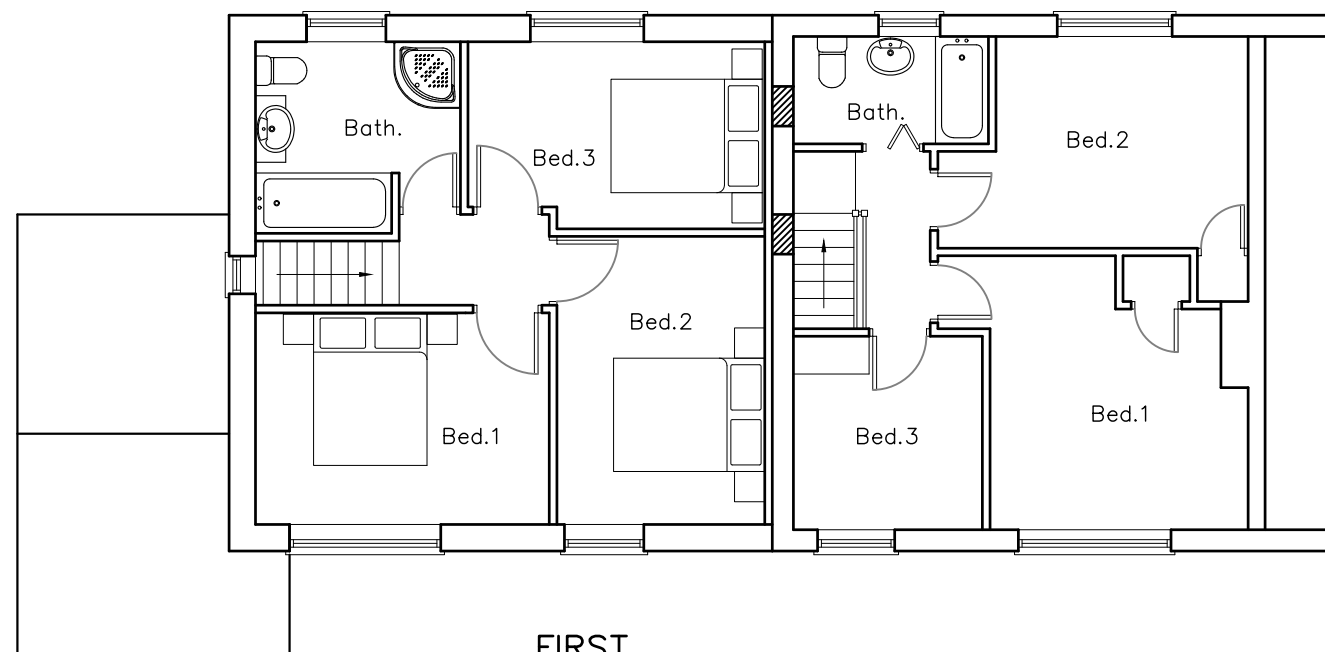


FIRST

2800 7185

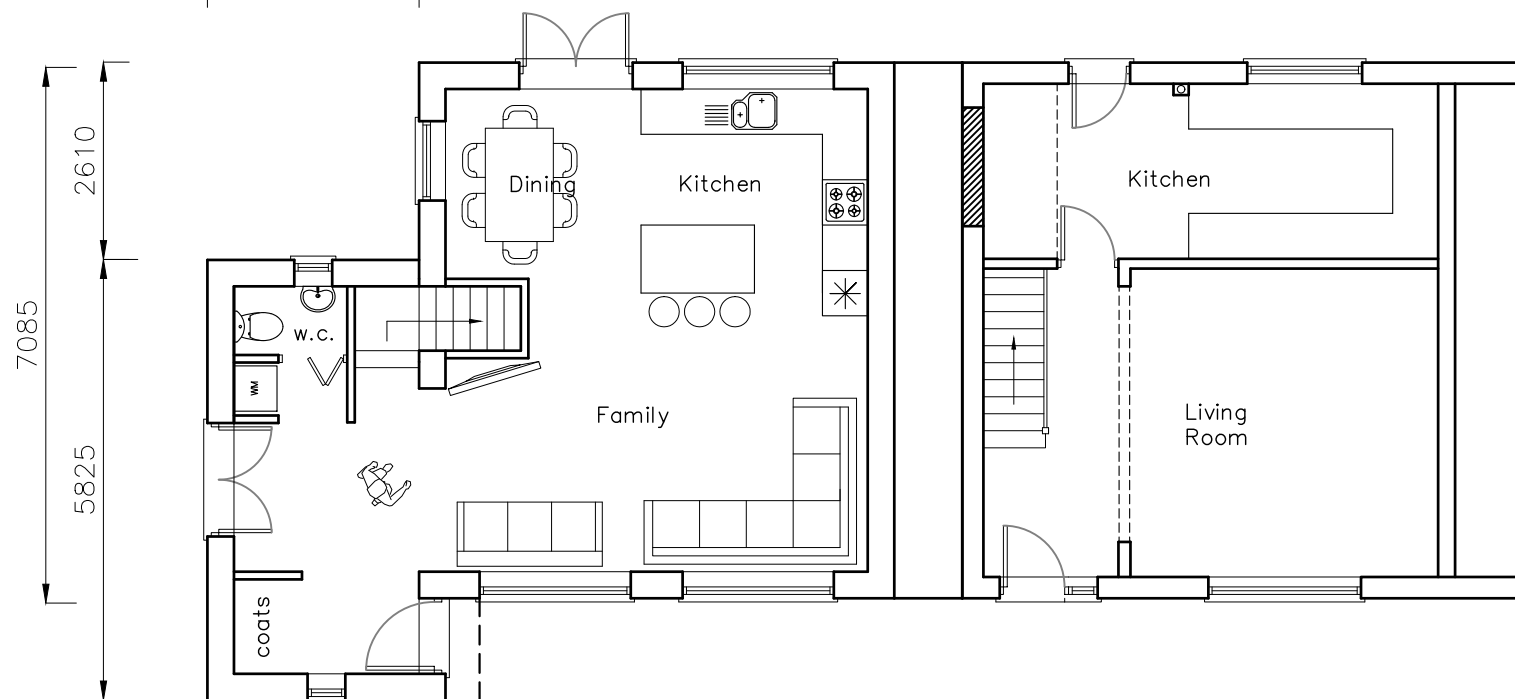


GROUND

7085 2610 5825

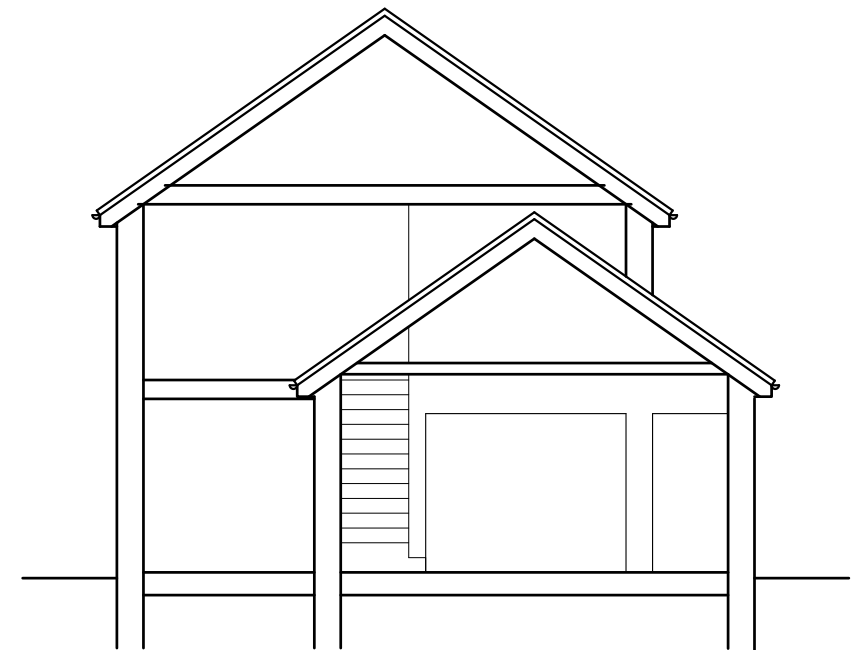

DRAFT SECTION A:A

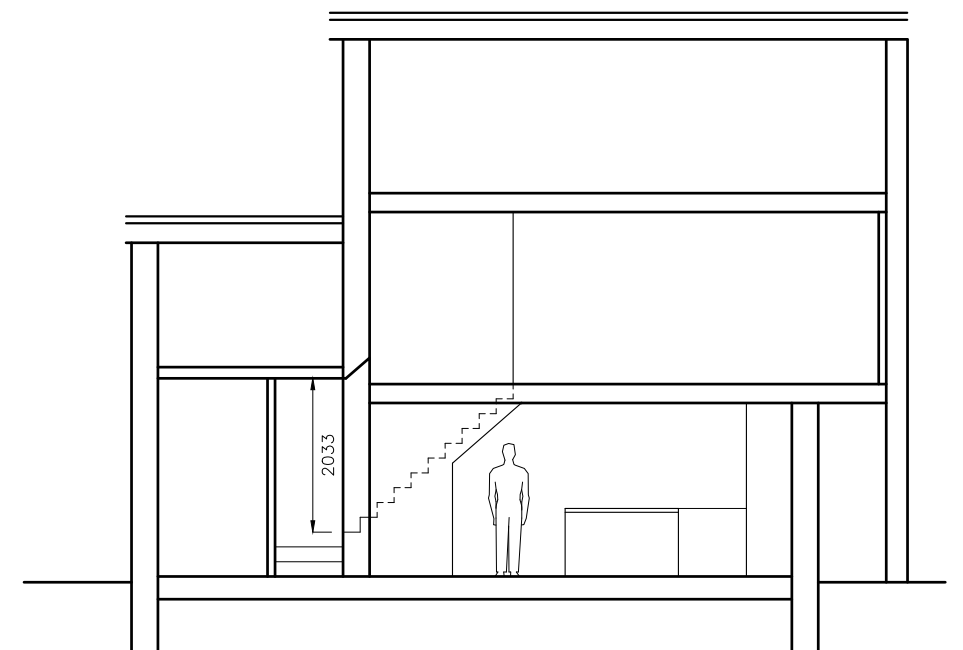

DRAFT SECTION B:B

CAAD

Critchley Architecture And Design Ltd.
Contact: 02392 474 919 | info@caad.online

The Old Bakery, 34 North Street, Havant, PO9 1PT



PROPOSED PLANS AND DRAFT SECTION

Revisions
a) Client revisions/08.08.23/JHL
b)
c)
d)

17 Hordle Road,
Havant,
PO9 4AZ

Scale A1=1:50, A3=1:100
Drawn JHL
Date 27/07/2023

23046-401^A

10m

20m

30m

40m