

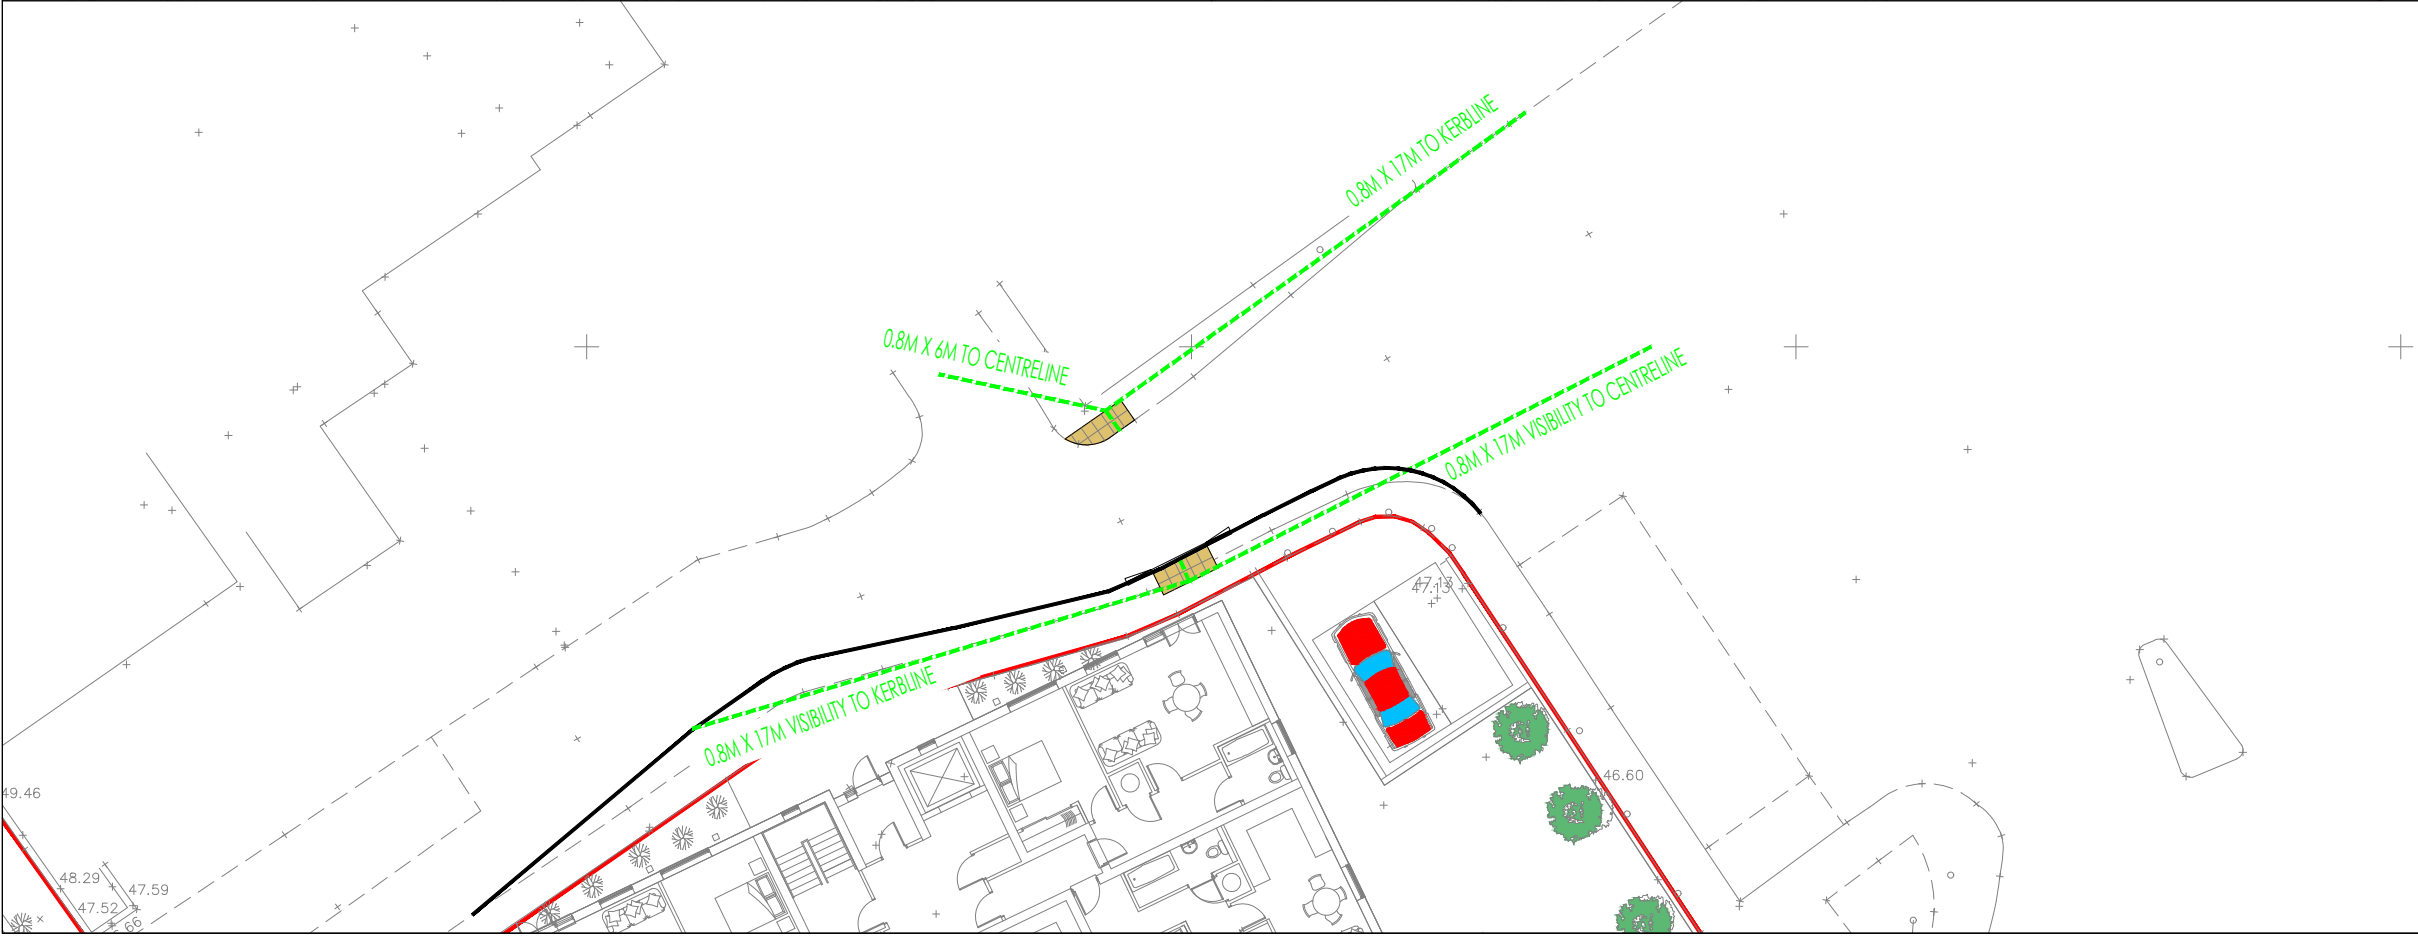


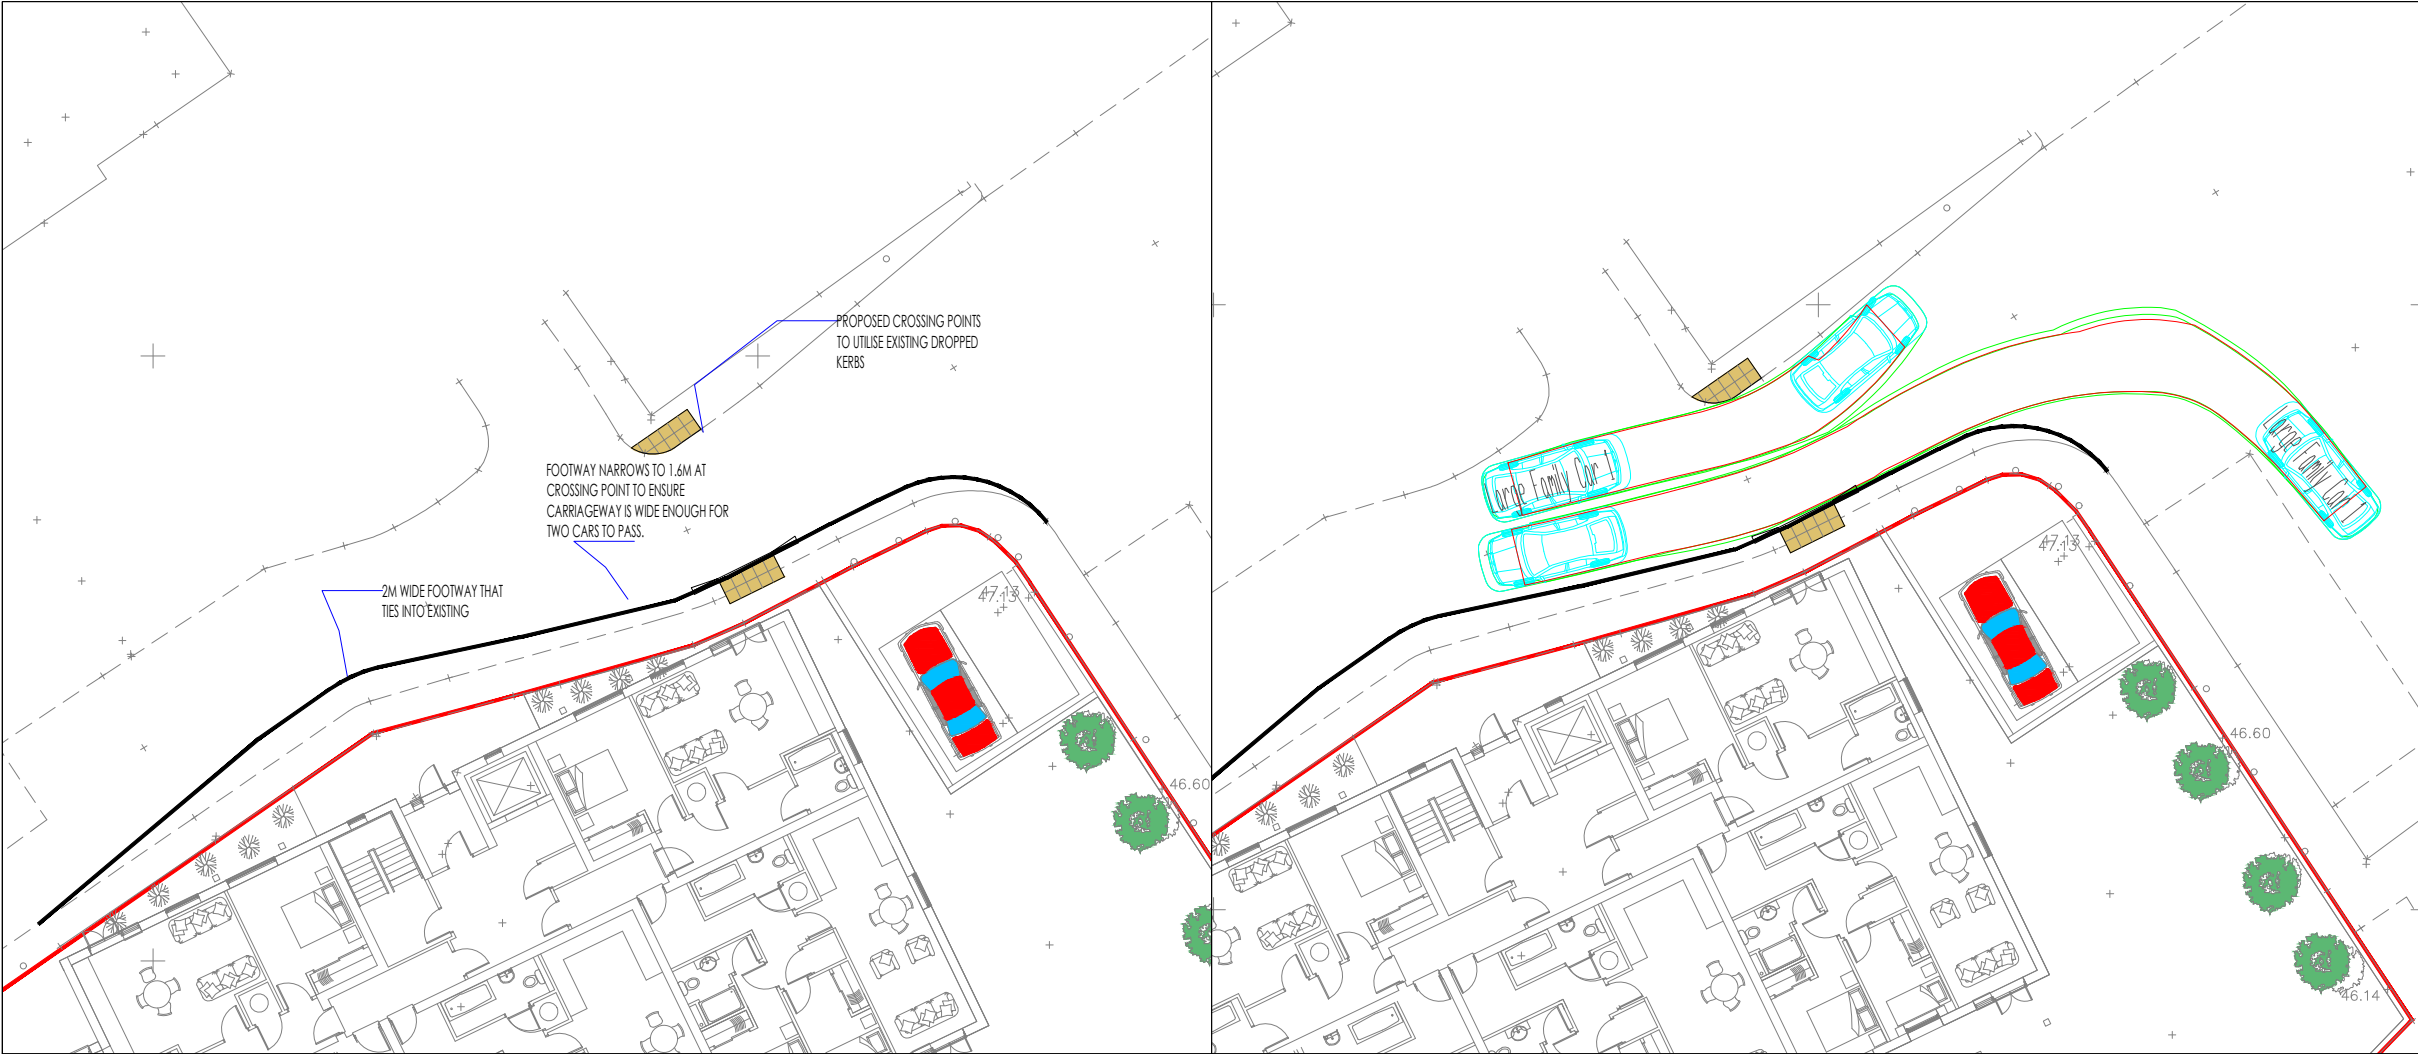

GENERAL NOTES

1. THIS DRAWING IS INTENDED TO BE VIEWED IN COMBINATION WITH ALL RELEVANT ARCHITECTS, ENGINEERS, SERVICES AND SPECIALIST DRAWINGS AND SPECIFICATION.
2. ANY VARIATIONS OR DISCREPANCIES BETWEEN THESE DRAWINGS IN TERMS OF DIMENSIONS OR DETAILS SHOULD BE DRAWN TO THE ATTENTION OF THE ARCHITECT AND/OR THE ENGINEER FOR CLARIFICATION.
3. PAUL BASHAM ASSOCIATES ACCEPTS NO RESPONSIBILITY FOR THE ACCURACY OF BACKGROUND INFORMATION PRODUCED BY THIRD PARTIES – THIS MUST BE TREATED AS INDICATIVE ONLY.
4. ALL DIMENSIONS AND LEVELS ARE IN METRES. DO NOT SCALE THIS DRAWING, PRINT, PLOT OR DISK.
5. THIS DRAWING SHOULD ONLY BE USED FOR CONSTRUCTION IF THE PROJECT PHASE IN THE TITLE FRAME BELOW IS SHOWN AS "CONSTRUCTION". PAUL BASHAM ASSOCIATES TAKE NO RESPONSIBILITY FOR CONSTRUCTION WORKS UNDERTAKEN TO DRAWINGS WHICH ARE NOT MARKED UNDER THIS PHASE.
6. TRACKING HAS BEEN UNDERTAKEN TO A 10MPH DESIGN SPEED.
7. VISIBILITY HAS BEEN DEMONSTRATED TO ACCORD WITH 15MPH SPEEDS WHERE APPROPRIATE.

VEHICLE PROFILE

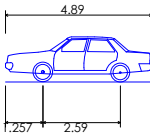

Large Family Car 1
Overall Length 4.890m
Overall Width 1.940m
Overall Body Height 1.512m
Min Body Ground Clearance 0.273m
Max Track Width 1.890m
Lock to lock time 4.00s
Kerb to Kerb Turning Radius 5.100m



Project Name VICTORIA ROAD WATERLOOVILLE		Title PROPOSED FOOTPATH IMPROVEMENTS WITH PEDESTRIAN VISIBILITY SPLAYS AND VEHICLE TRACKING	 Paul Basham Associates Ltd The Botby, Cams Hall Estate, Fareham, PO16 8UT 01329 711 000 info@paulbashamassociates.com www.paulbashamassociates.com	Client PRIVATE CLIENT	Checked By SB	Checked Date 24.05.23	Scale 1:250 (AT A3 SIZE)		
Project Phase PRELIMINARY					Drawn By TP	Drawn Date 23.05.23	Client Drawing No. -	PBA Drawing No. 020.0802-0002	Revision PO1