


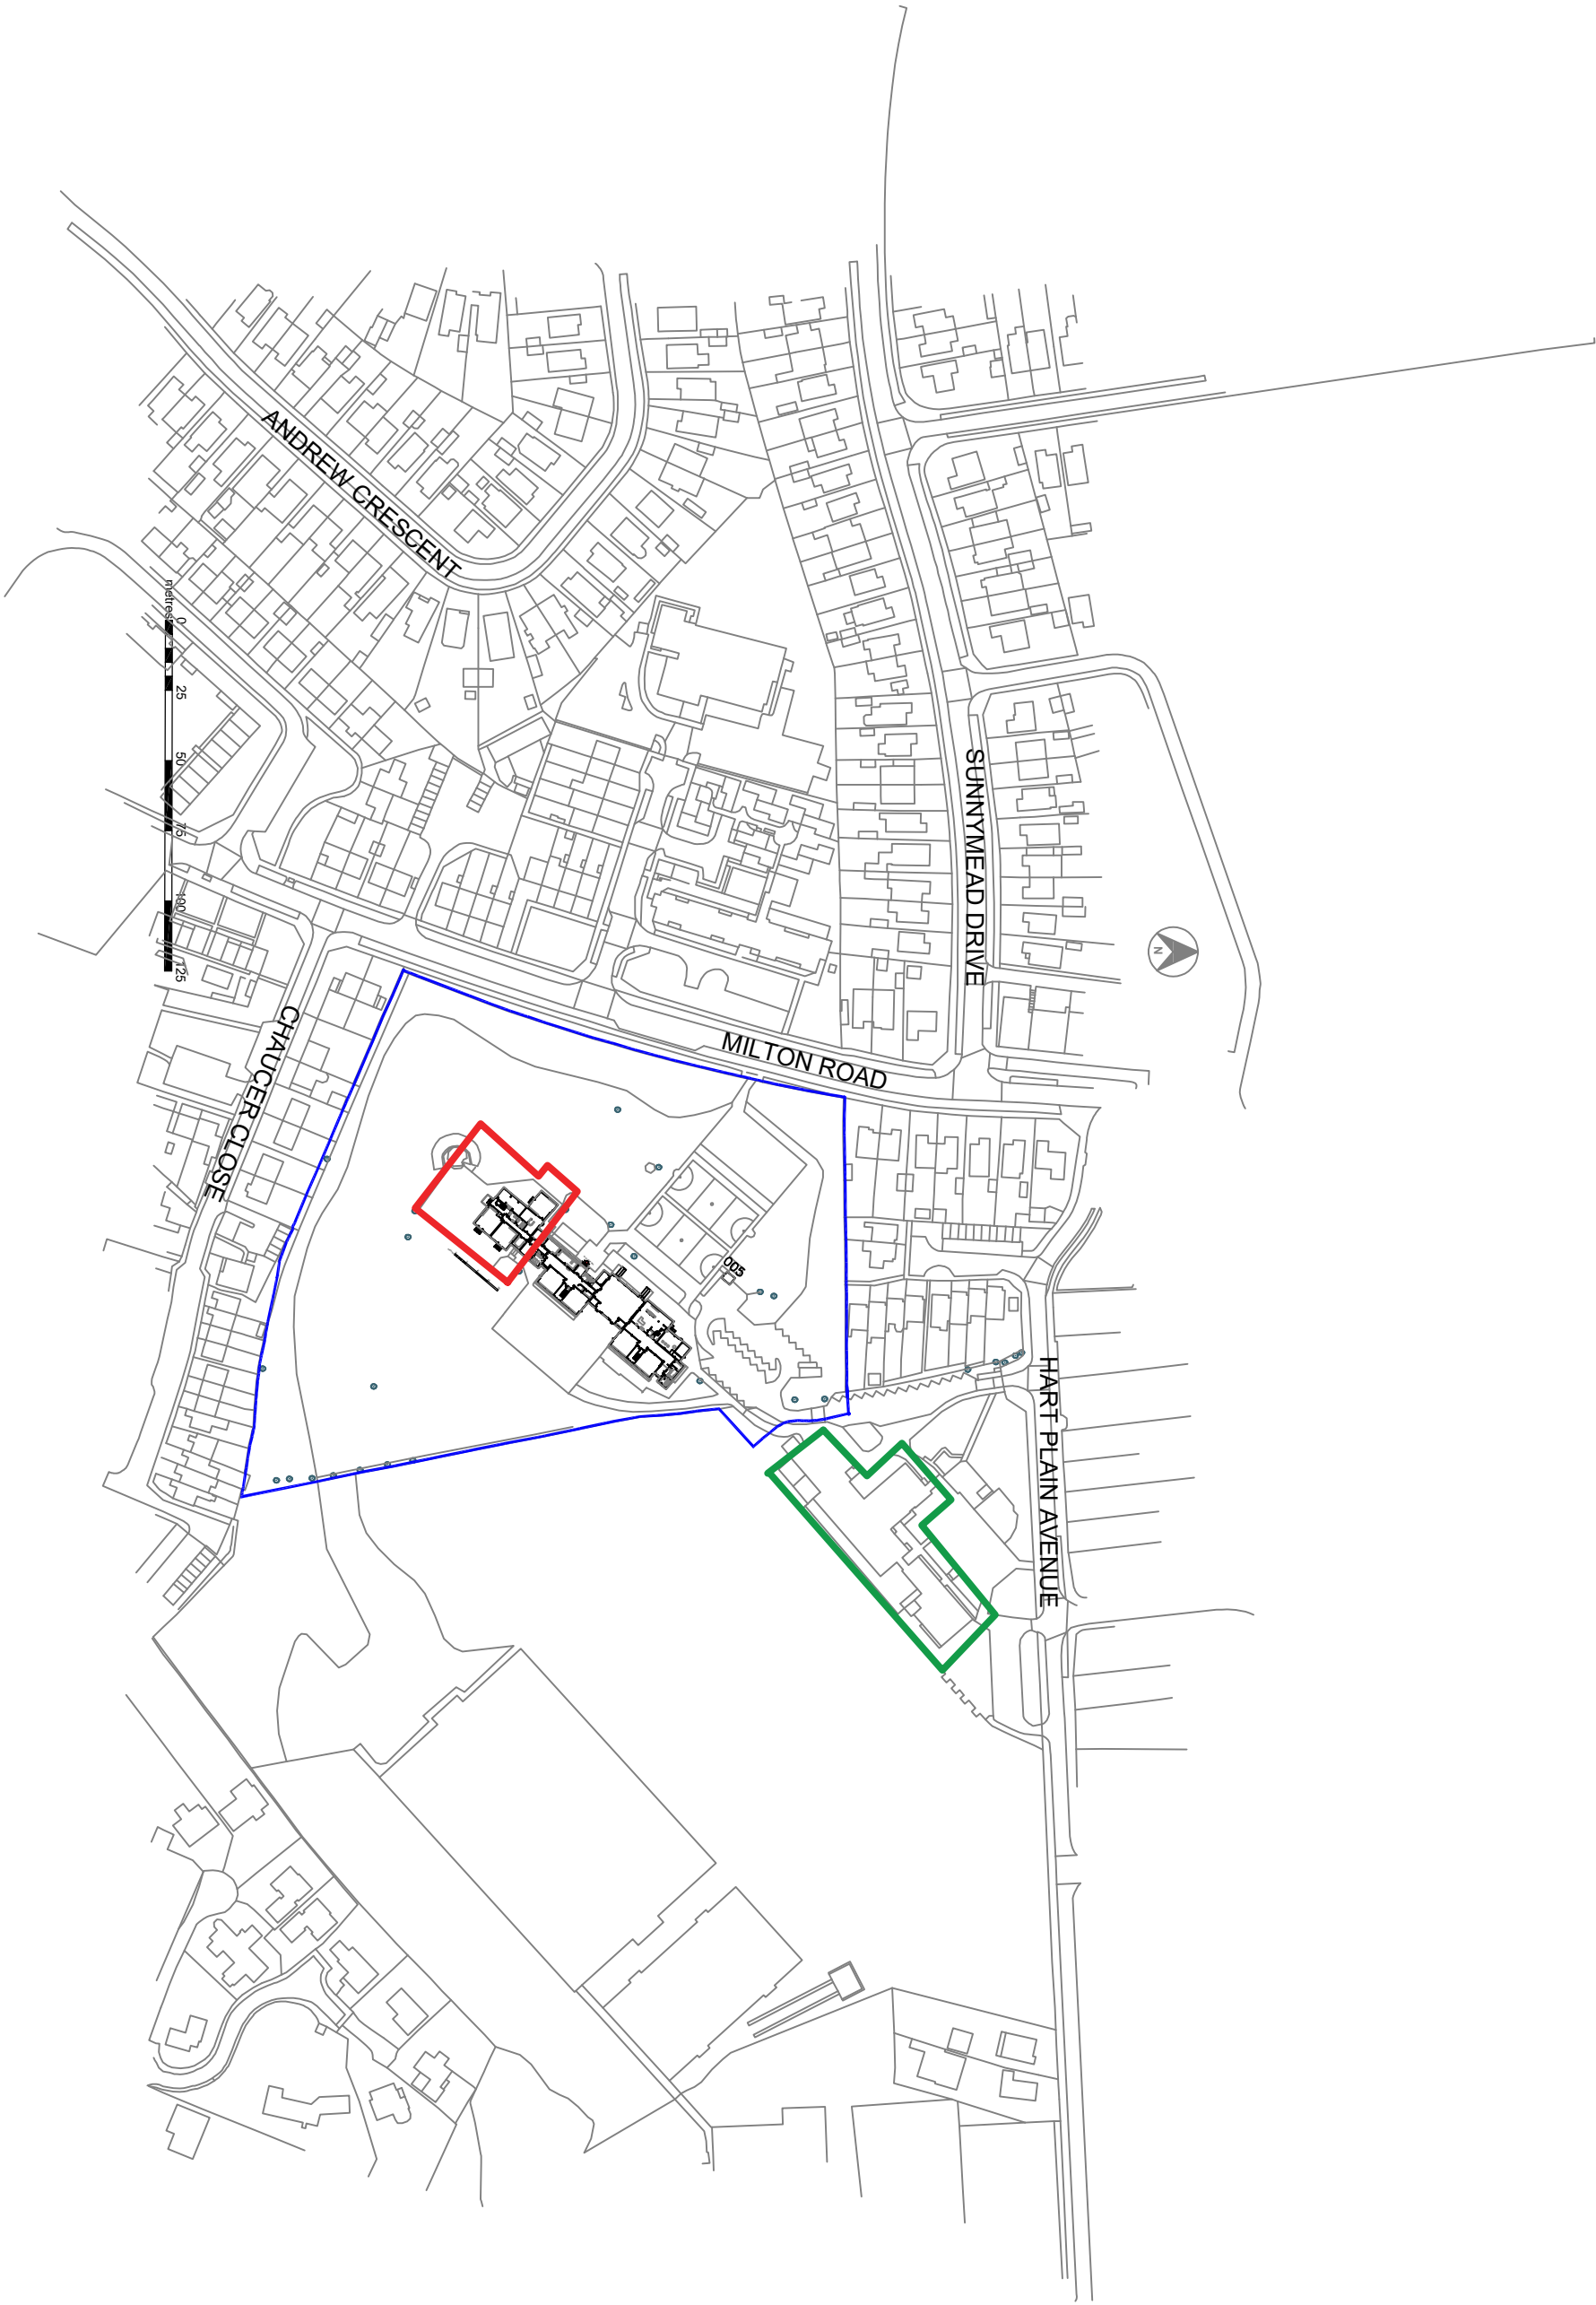

Site Area

Hartplain Junior School

Hartplain Infant School

Notes	
1	This drawing is © copyright Hampshire County Council 2021. No unauthorised reproduction of any kind is permitted.
2	No Dimensions to be scaled from this drawing
3	This map is reproduced from Ordnance Survey data produced by the Controller of Her Majesty's Stationery Office © Crown copyright. Unauthorised use and may lead to prosecution or copyright proceedings. (100019180), (2021)

rev	description	date	by



Hampshire
County Council

HCC Property Services,
Three Ministers House,
76 High Street, Winchester SO23 8UL
tel: (01962) 947801

PROJECT
HART PLAIN JUNIOR SCHOOL
Hart Plain Ave
Waterdoville PO8 8SA

SHEET CONTENTS
SCOLA RECLAD - Location Plan

SCALE
1:1250@ A1

DATE
19/04/23

DRAWN
CMCG

CHKD

DRAWING NO.
DR-A-1000 Location Plan

REVISION



PLANNING ISSUE