


© Mayer Brown Limited Copyright. The drawings, information and data recorded in this document ("the information") is the property of Mayer Brown. This document and the information are solely for the use of the authorised recipient and this document may not be used, copied or reproduced in whole or part for any purposes other than which it was supplied by Mayer Brown. Mayer Brown makes no representation, undertakes no duty and accepts no responsibilities to any third party who may use or rely upon this document or the information.

A4 ORIGINAL

Notes:

1. All dimensions are in millimetres unless stated otherwise.
2. All exposed ductile pipe to be painted black. Colour - RAL 9005 (Jet Black). Finish - Matt 30% gloss mix.
3. All pipework from the outfall to the first chamber beyond the pollution control valve shall be ductile iron.

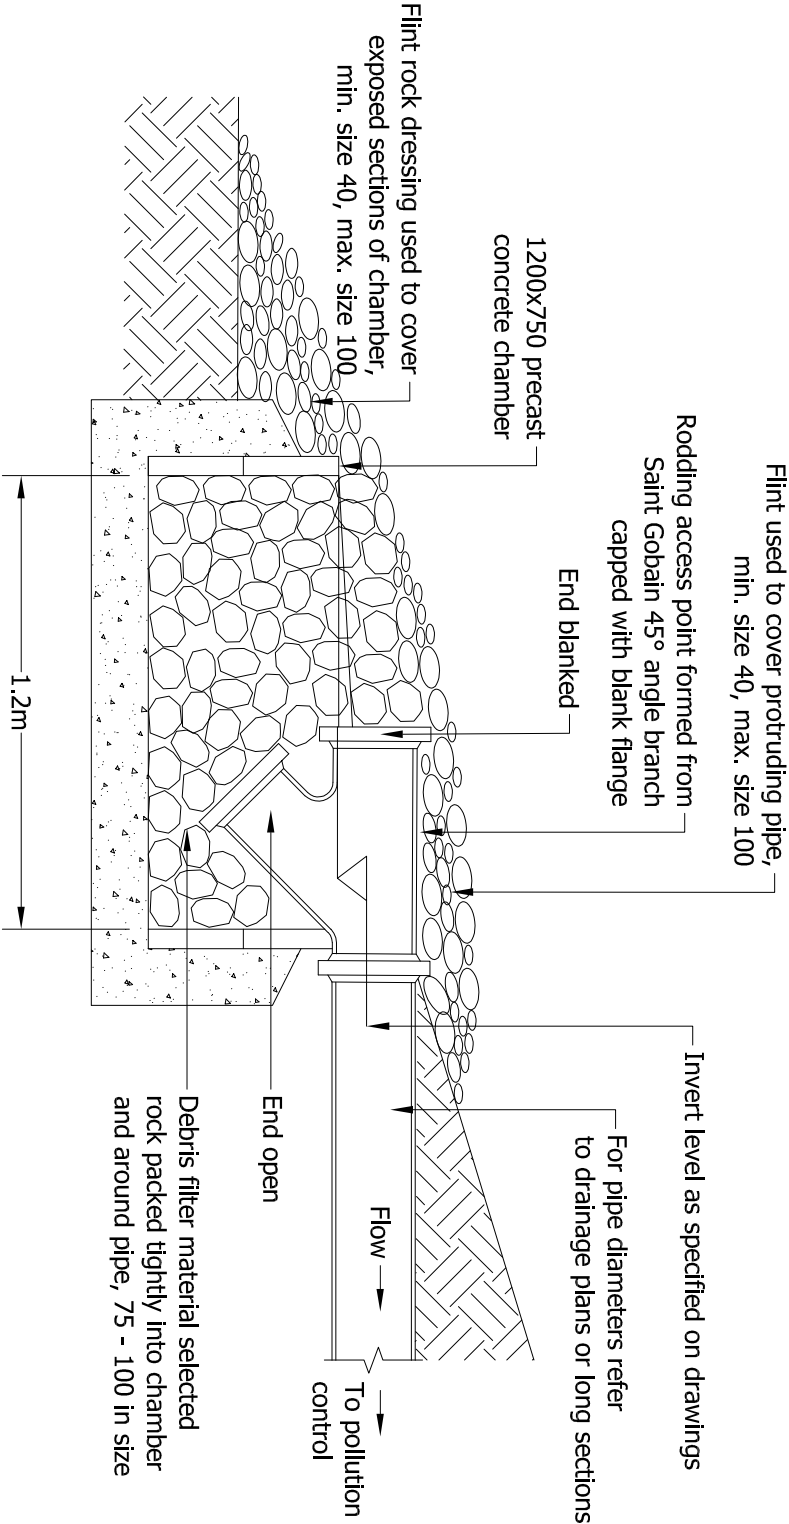

Berewood

HAMPSHIRE

FOR APPROVAL
NOT FOR CONSTRUCTION

rev.	amendment	checked	date

scale	1:20	drawn by	LS	checked by	RHA
date	JANUARY 2020	cad file	502.dwg		
drawing number	GTWILLE_P8/CD/502				



Mayer Brown Limited
Oriental Road Woking Surrey GU22 8AR
Telephone 01483 750 508 Fax 01483 750 437
welling@cmayerbrown.co.uk www.mayerbrown.co.uk

client

graininger plc

project

BEREWOOD, WATERLOOVILLE
PHASE 8 INFRASTRUCTURE

title

TYPICAL SUDS OUTFALL DETAIL
TYPE 1