


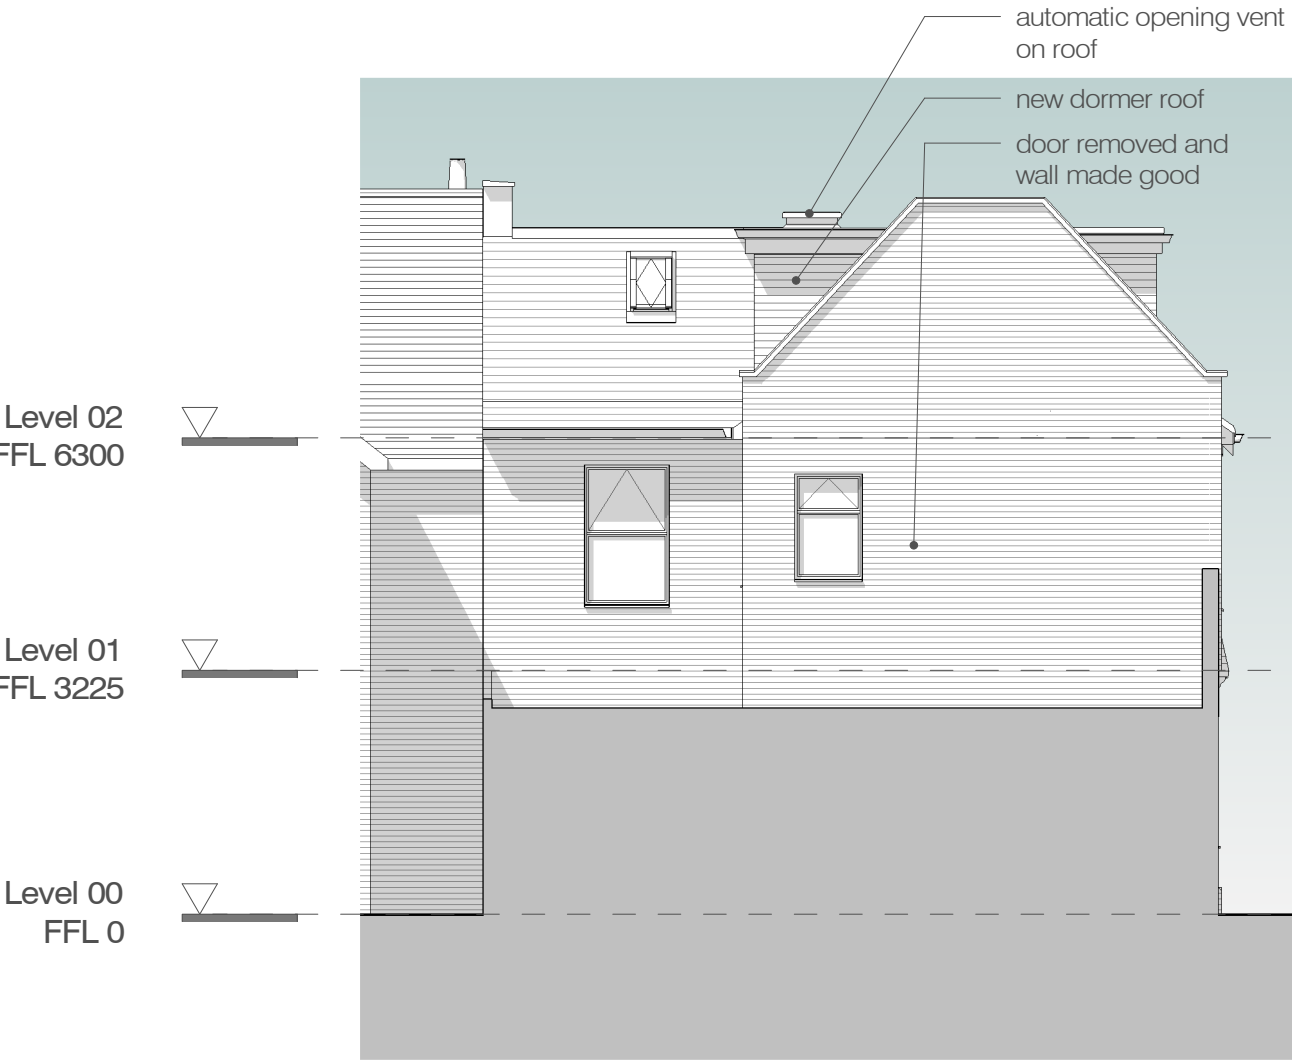


6. East- Proposed
scale 1 : 100




7. North - Proposed
scale 1 : 100




8. West - Proposed
scale 1 : 100

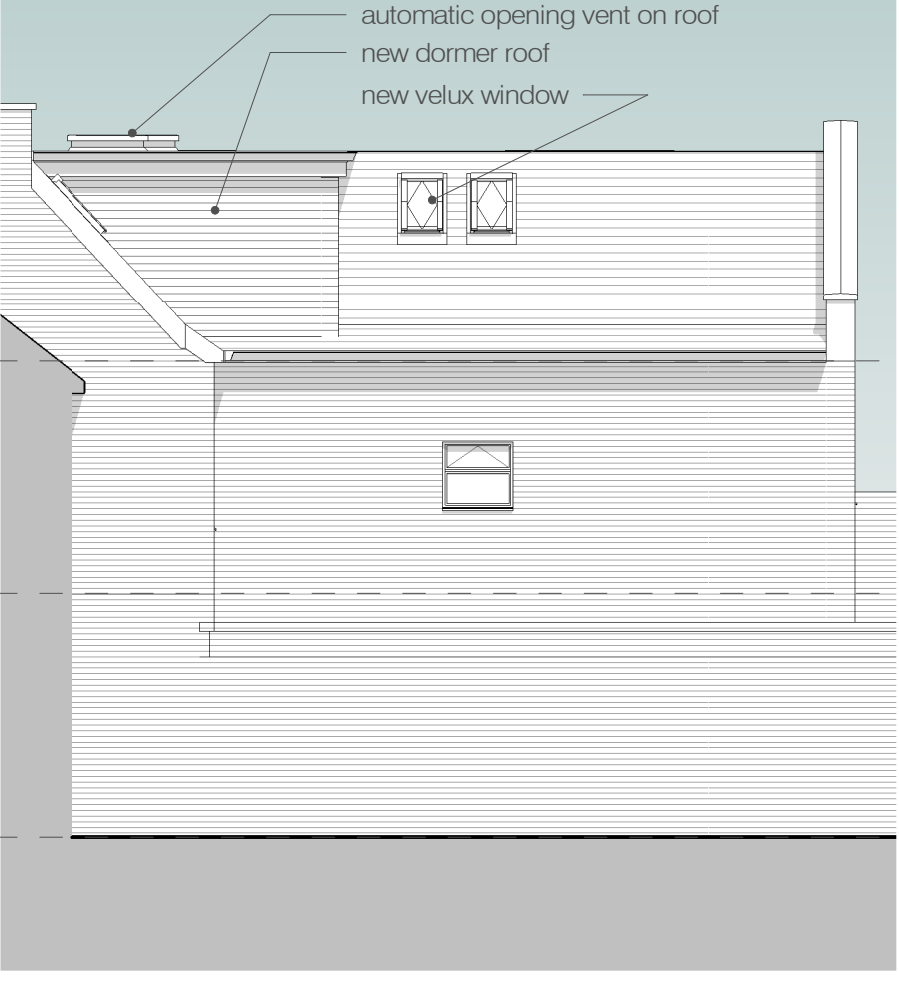


9. Part South - Proposed
scale 1 : 100

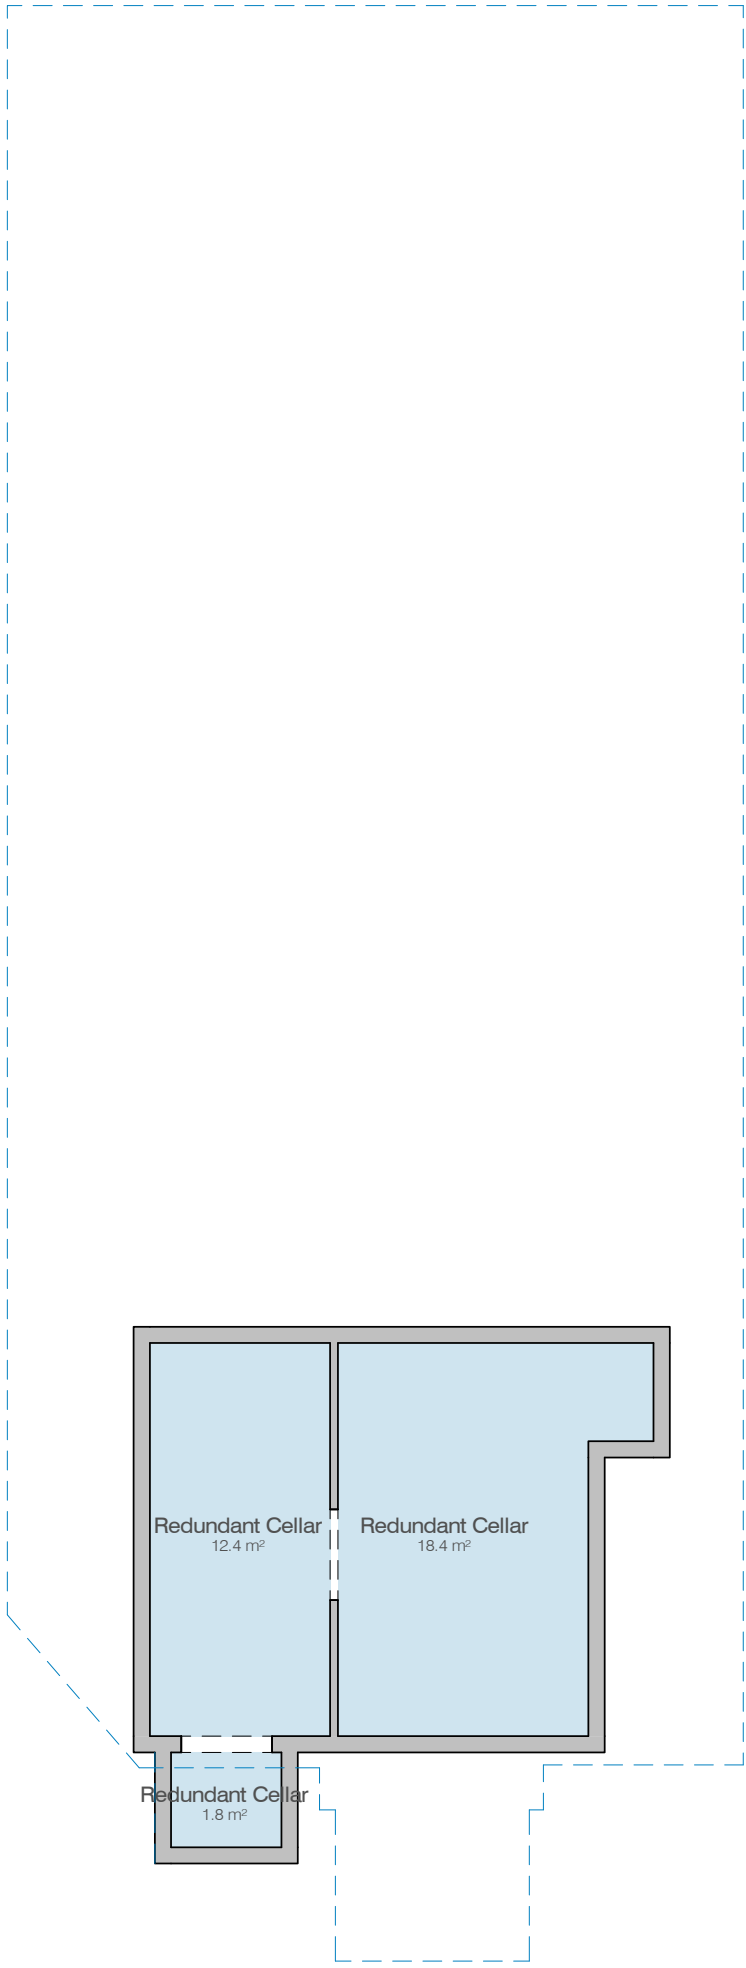


1. Level Cellar - Proposed
scale 1 : 100

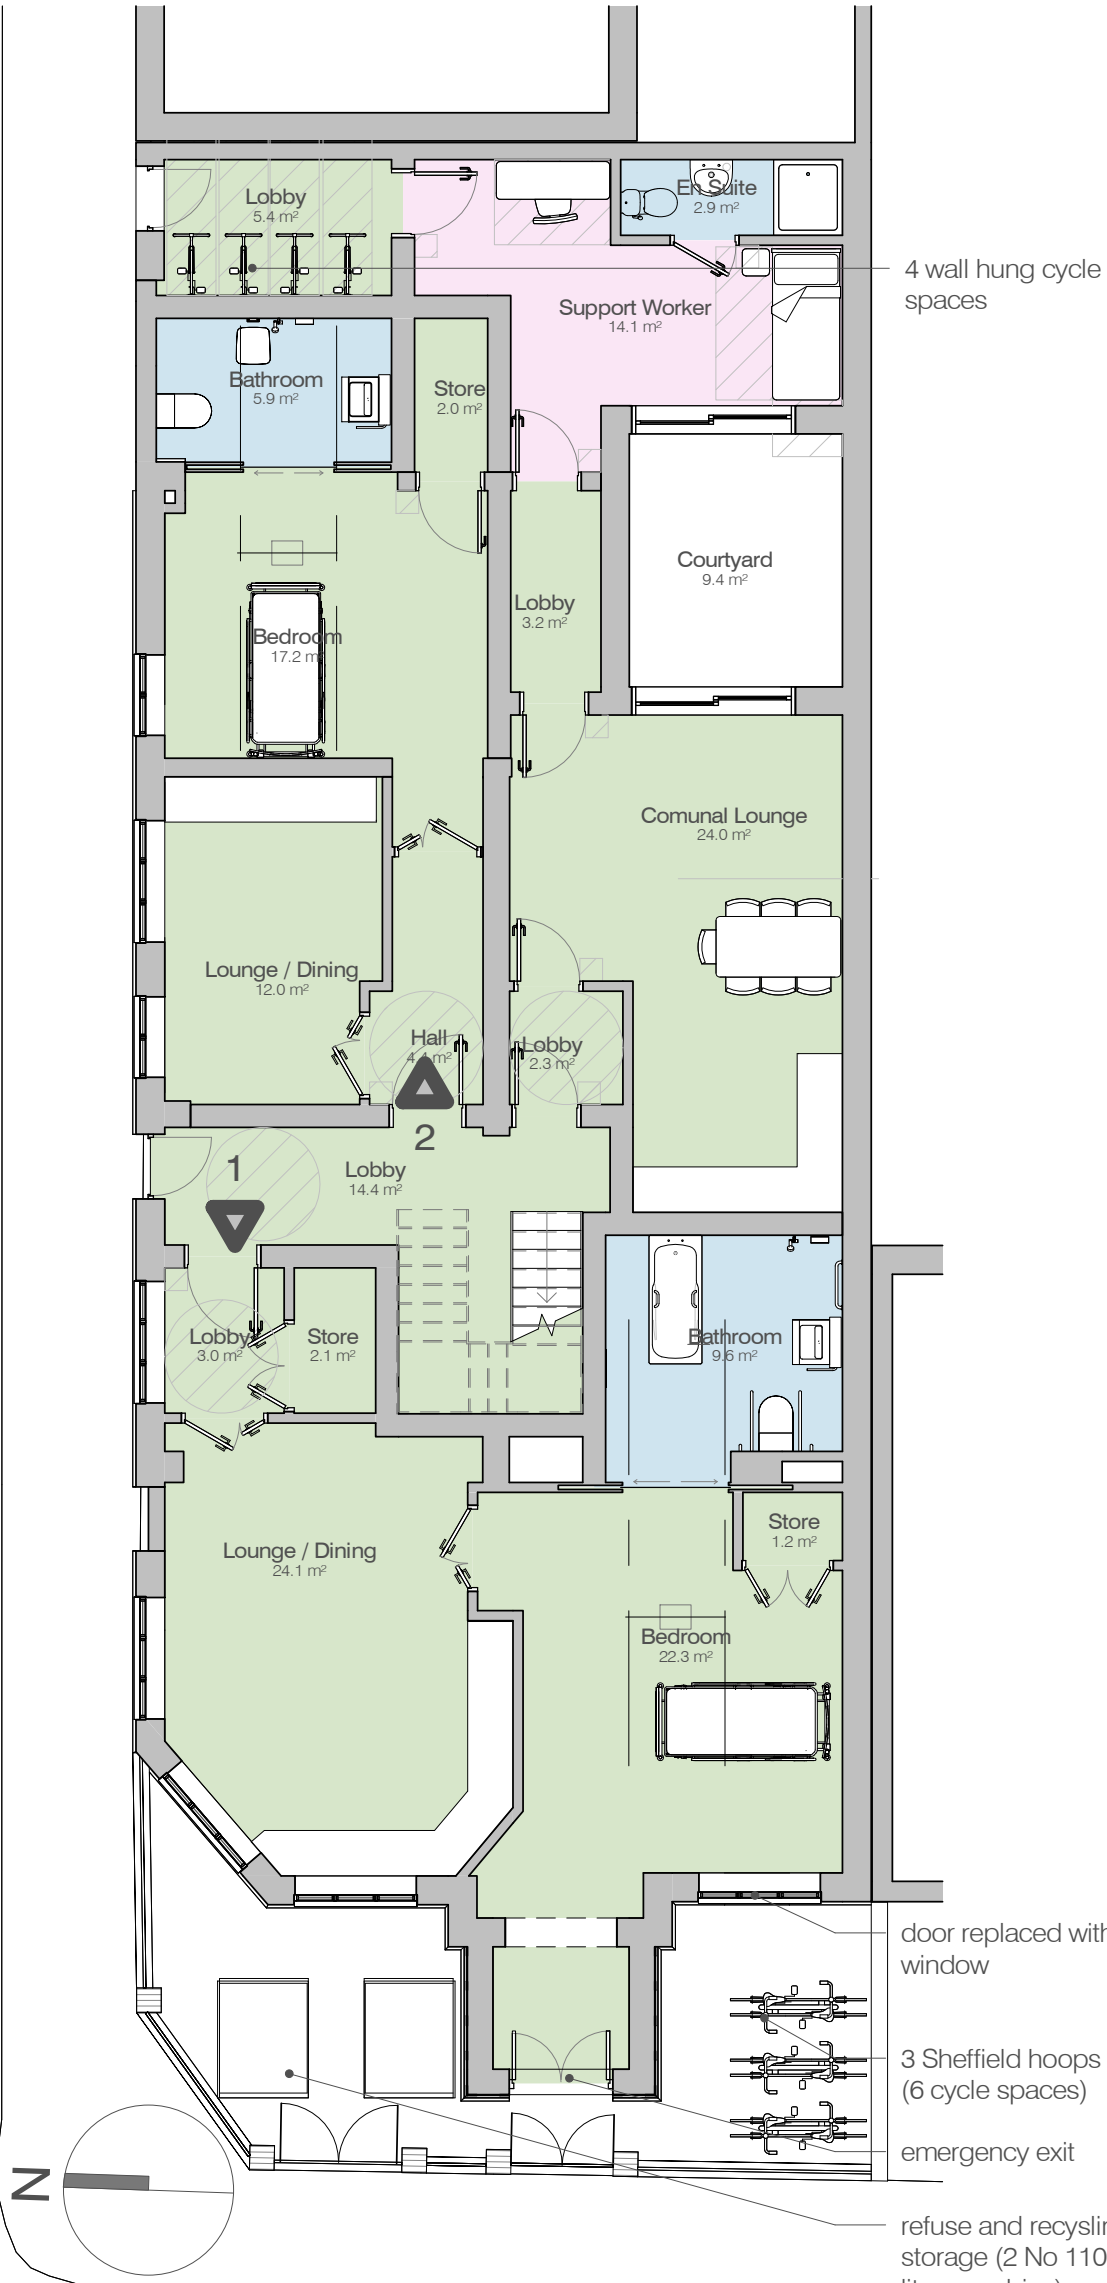


2. Level 00 - Proposed
scale 1 : 100

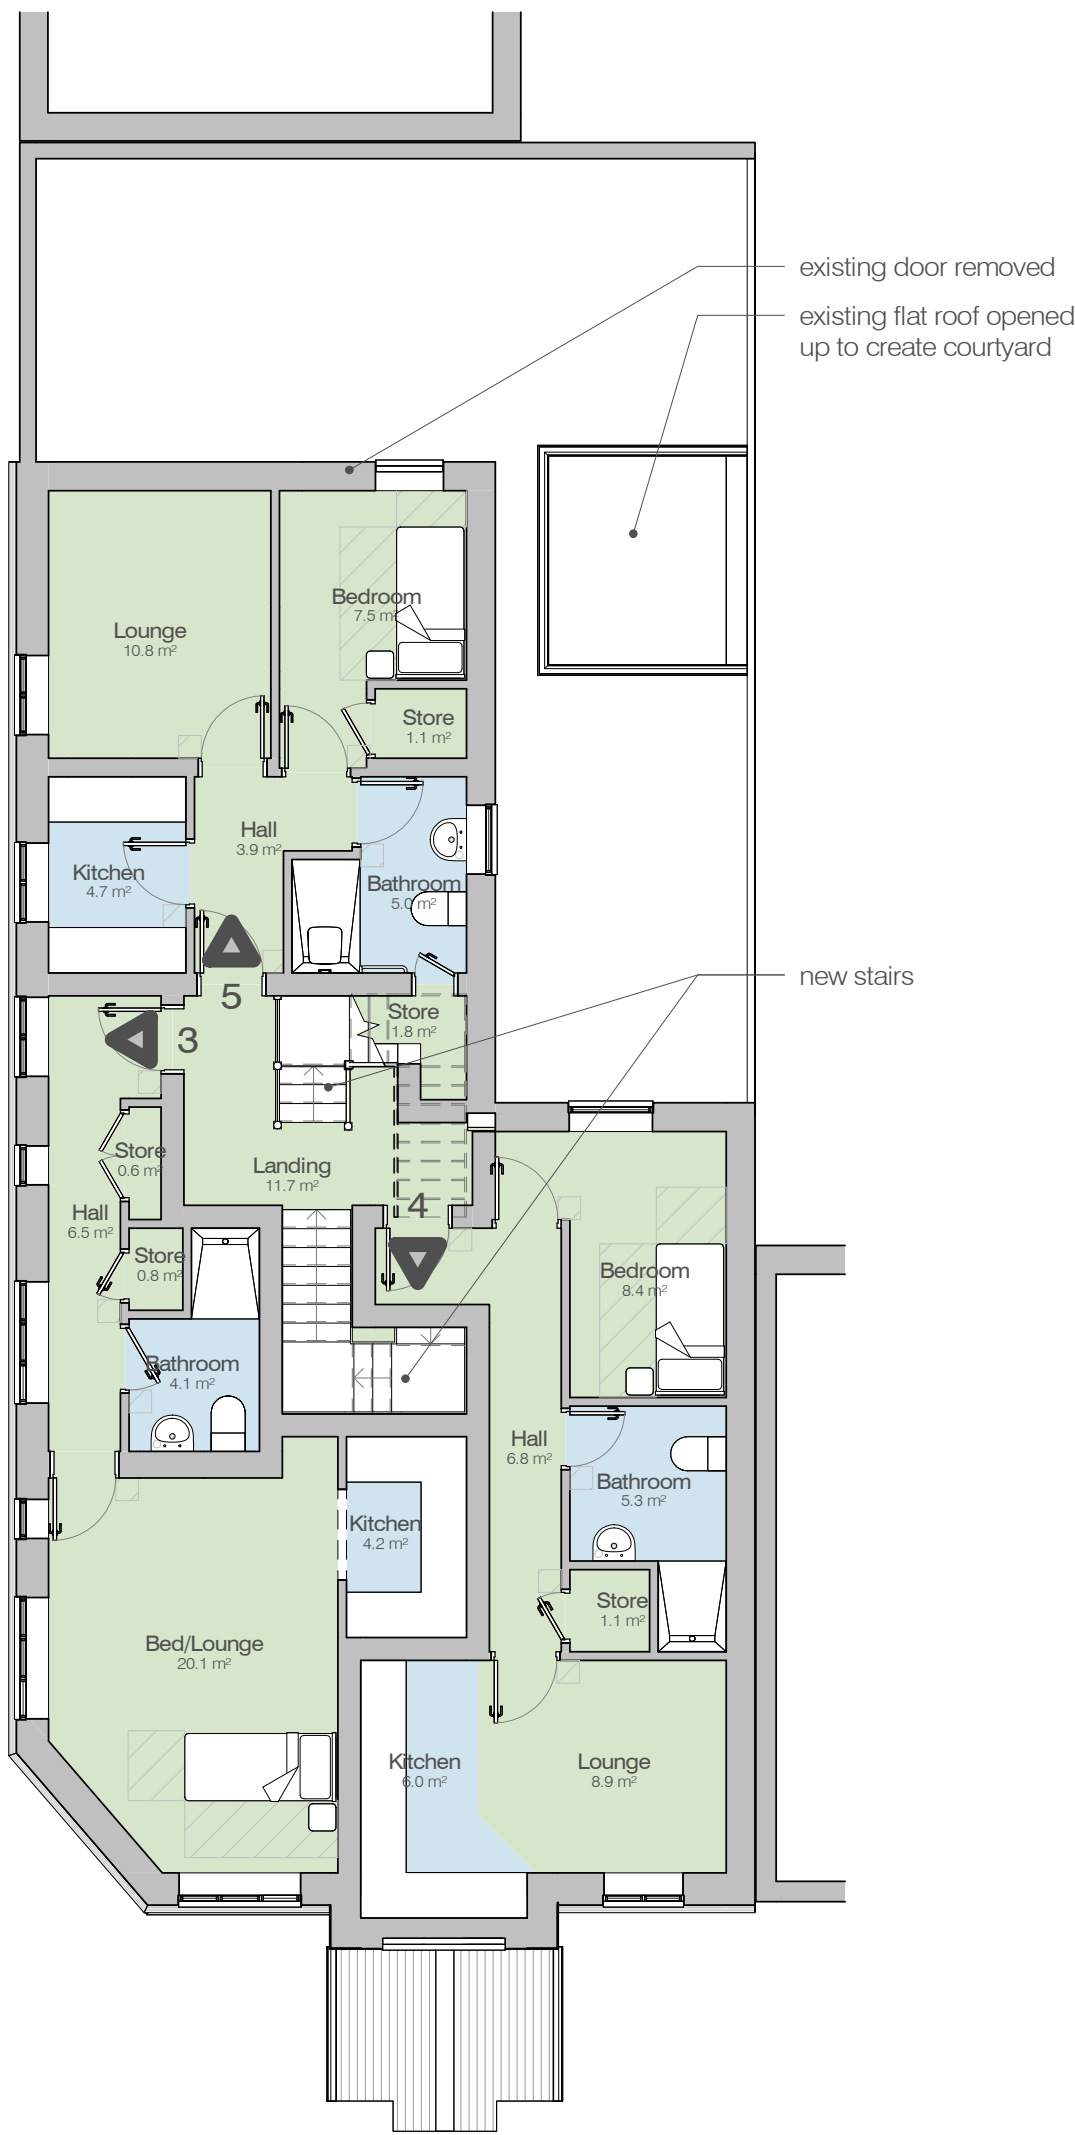

3. Level 01 - Proposed
scale 1 : 100

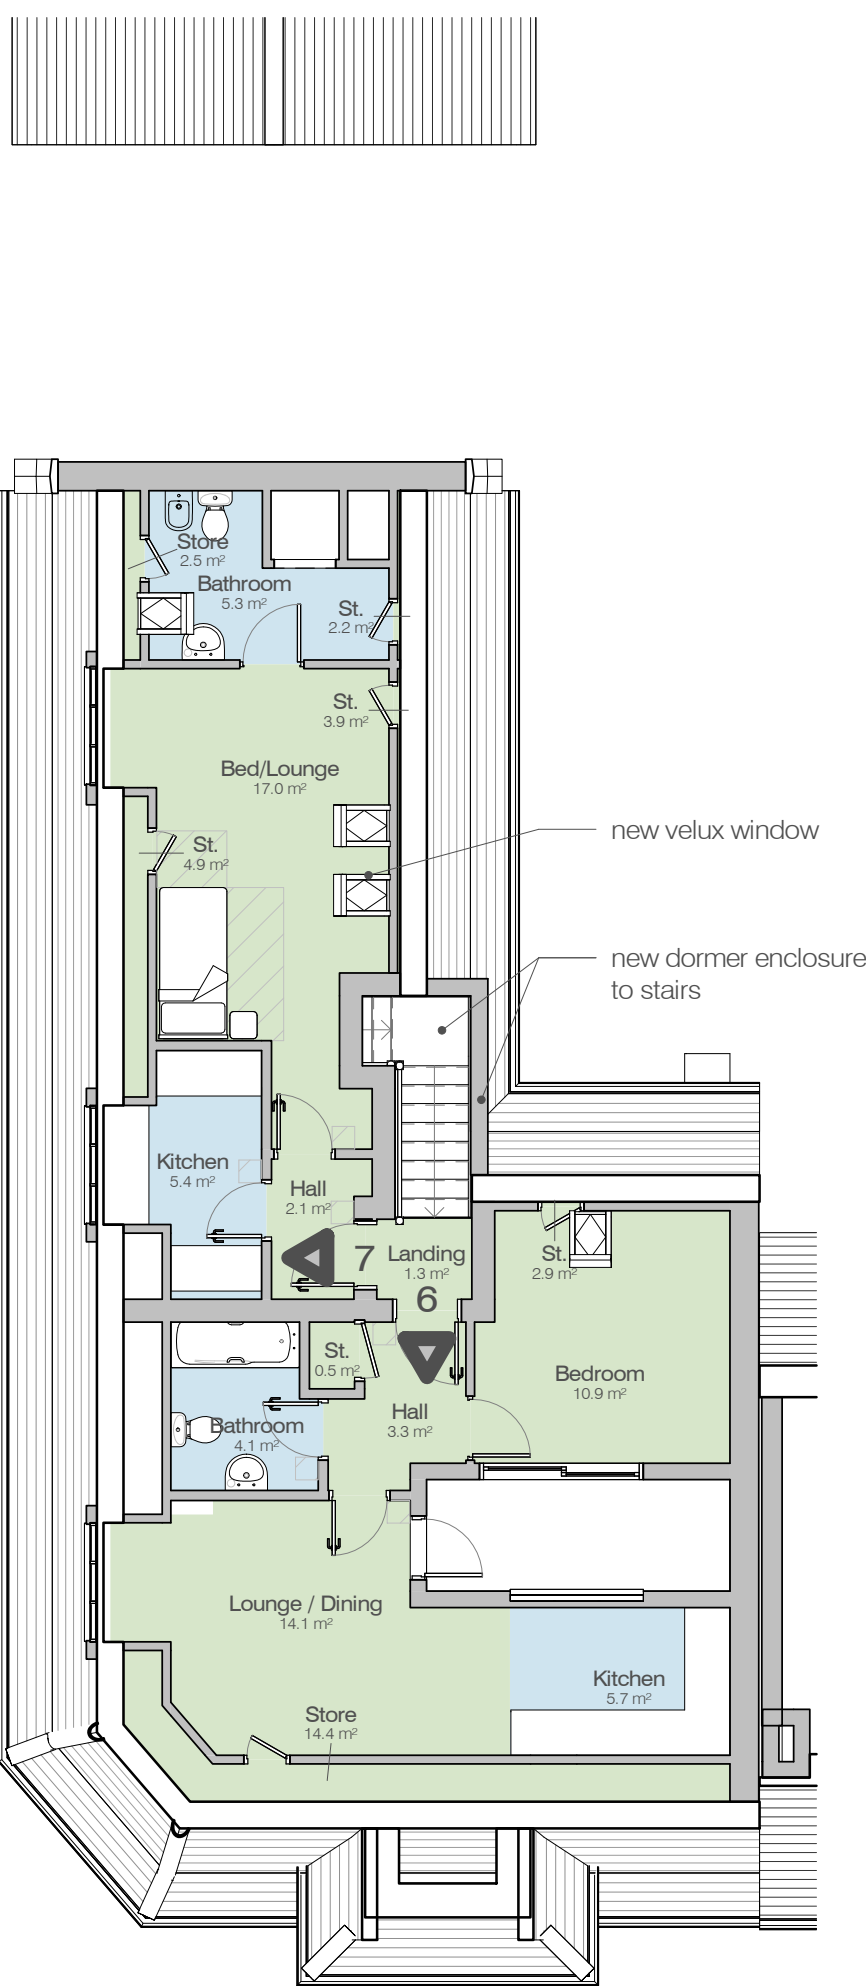

4. Level 02 - Proposed
scale 1 : 100

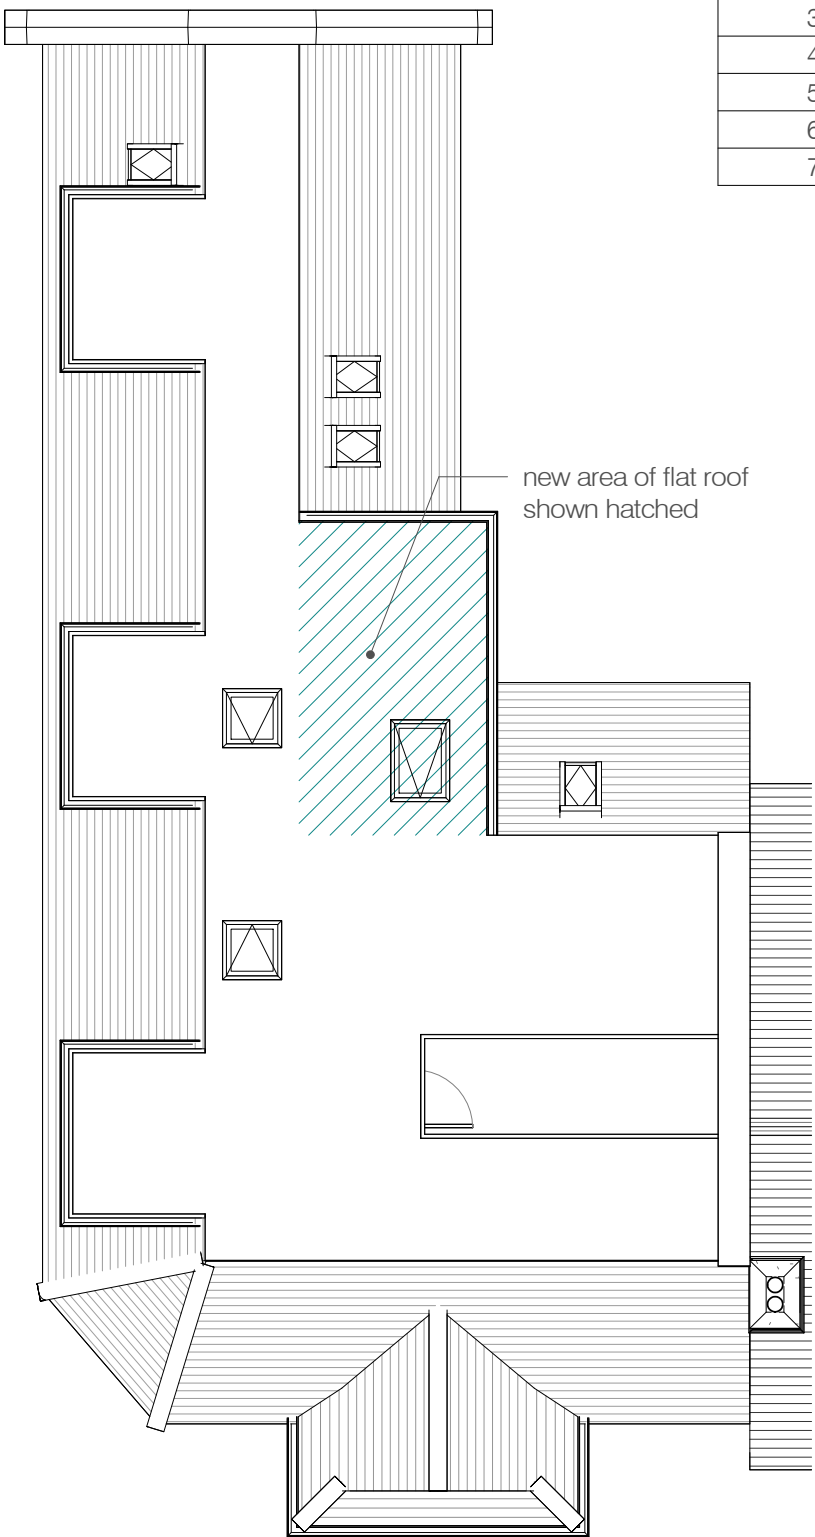

5. Roof - Proposed
scale 1 : 100

Area Schedule			
Apartment No	Description	Area	Level
	Support worker	17.61 m²	Level 00
1	1 Bed - powered wheelchair accessible	70.49 m²	Level 00
2	1 Bed - powered wheelchair accessible	45.09 m²	Level 00
3	1 Bed Studio	37.55 m²	Level 01
4	1 Bed Apartment	37.84 m²	Level 01
5	1 Bed Apartment	37.74 m²	Level 01
6	1 Bed Apartment	47.53 m²	Level 02
7	1 Bed Studio	41.68 m²	Level 02

RevD3. Flat layouts revised, Area schedule added.	16.02.23	rjb	rdv
RevD2. Internal changes to provide storage and changes to doors.	02.12.22	rjb	rdv
RevD1. Cycle spaces added. Refuse storage shown to frontage.	14.11.22	rjb	rdv
revisions	date	author	author
		QA level a	QA level b

rba

rba architects limited
t: 07809 342 990
e: mail@rba-architects.co.uk
w: www.rba-architects.co.uk

project
The Railway Inn
95 North Street, Emsworth
PO10 7PQ

drawing
Plans and Elevations as Proposed

scale	date	author	author
1 : 100	@ A1 October 2022	rjb	rdv
job no	drawing no	rev	
2213	2.004	D3	

Revision Codes : P=Preliminary D=Design Stage T=Tender Issue C=Construction Issue