




PROPOSED 1A ANGLEDENE CLOSE

No 5

No 7

No 9


No 11

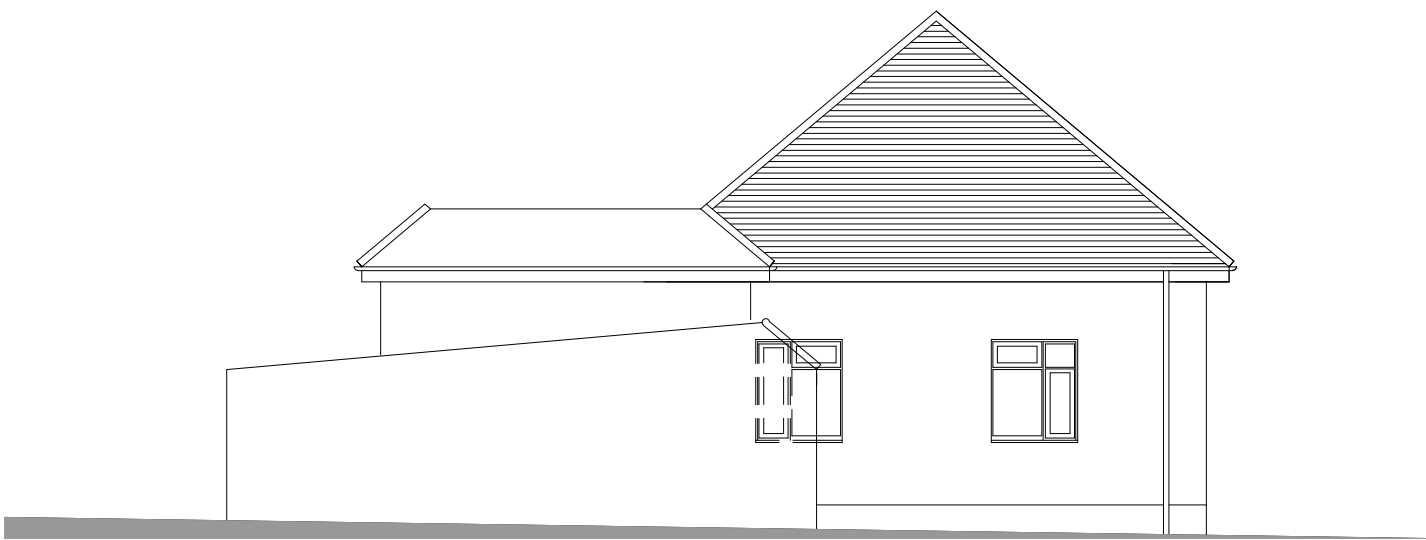

No 1 ANGLEDENE CLOSE
SOUTHEAST ELEVATION



No 5 NEW ROAD
SOUTHEAST ELEVATION

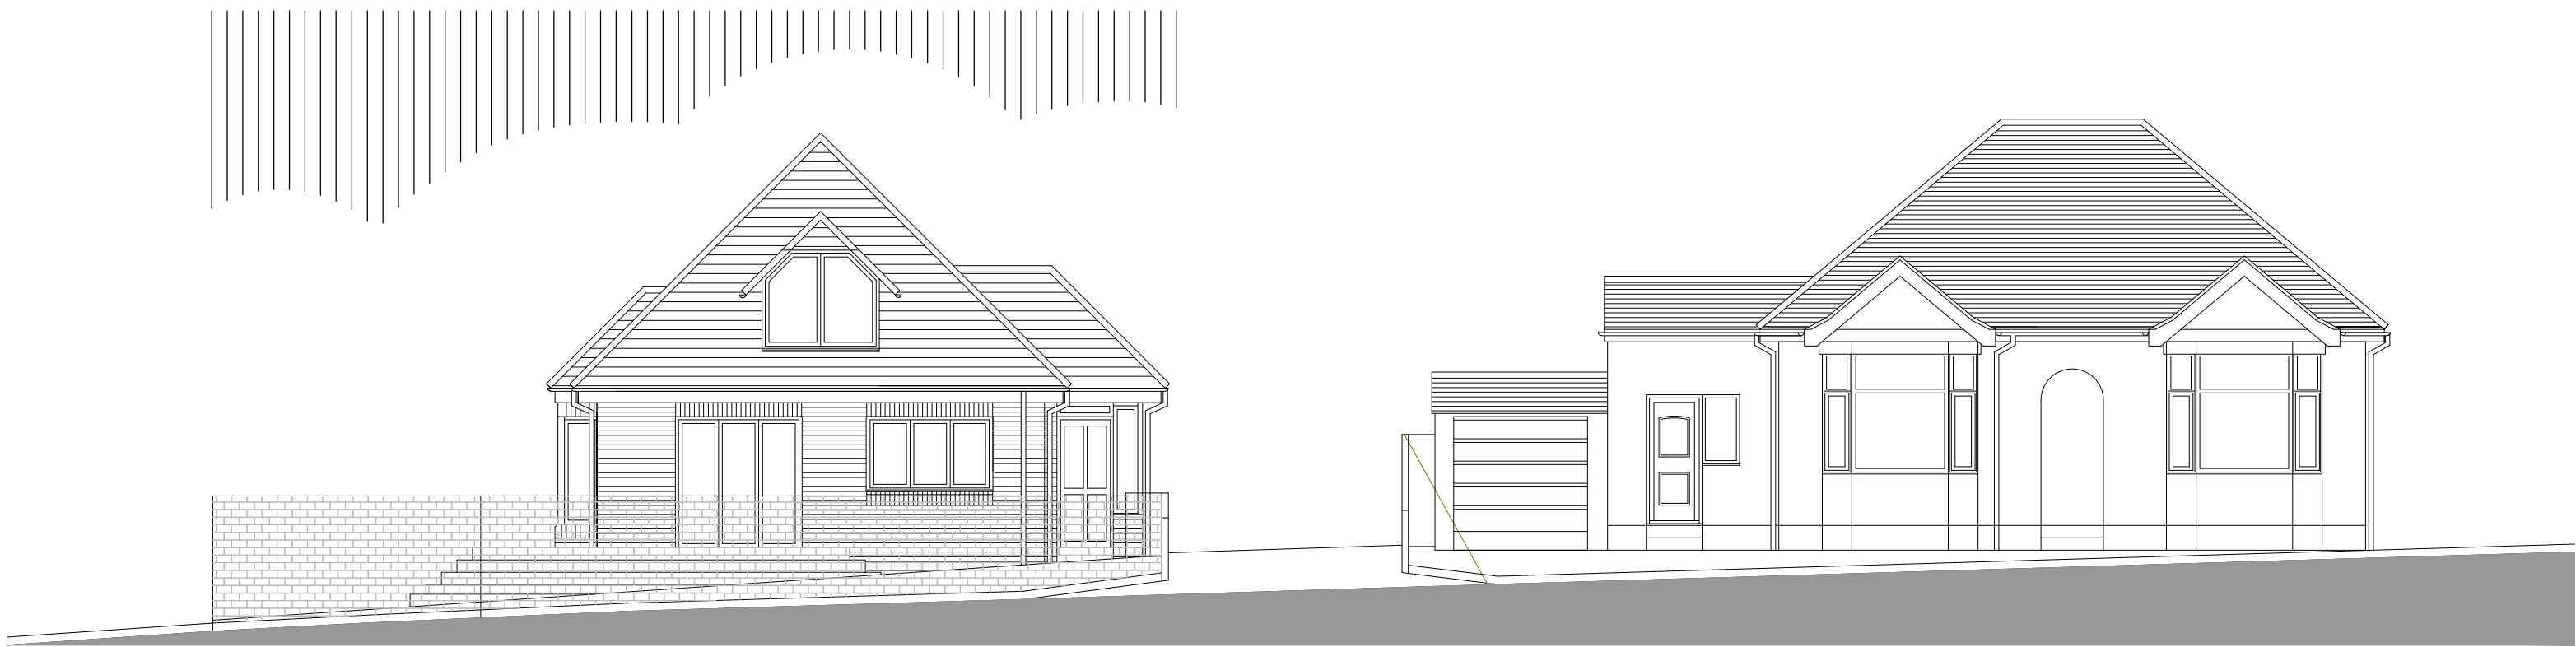

NORTHEAST ELEVATION

No 1 ANGLEDENE CLOSE



Client
MRS S WALSH
10 BEDHAMPTON ROAD
HAVANT PO9 3EY

Project
PROPOSED
ONE-BEDROOM BUNGALOW
1A INGLEDENE CLOSE PO9 1DG

Title
PROPOSED CONTEXTUAL
ELEVATIONS

PROJECT	DRAWING	amd
2359	P 100.05	
scale	date	drawn
1:100 @ A1	10.22	7.75

**TIM SAGE
CHARTERED
ARCHITECT
LIMITED**

12 Sussex Place
Southsea PO5 3EZ
t: 023 582 7386
m: 07773 187 010
e: timsage@tiscali.co.uk

