
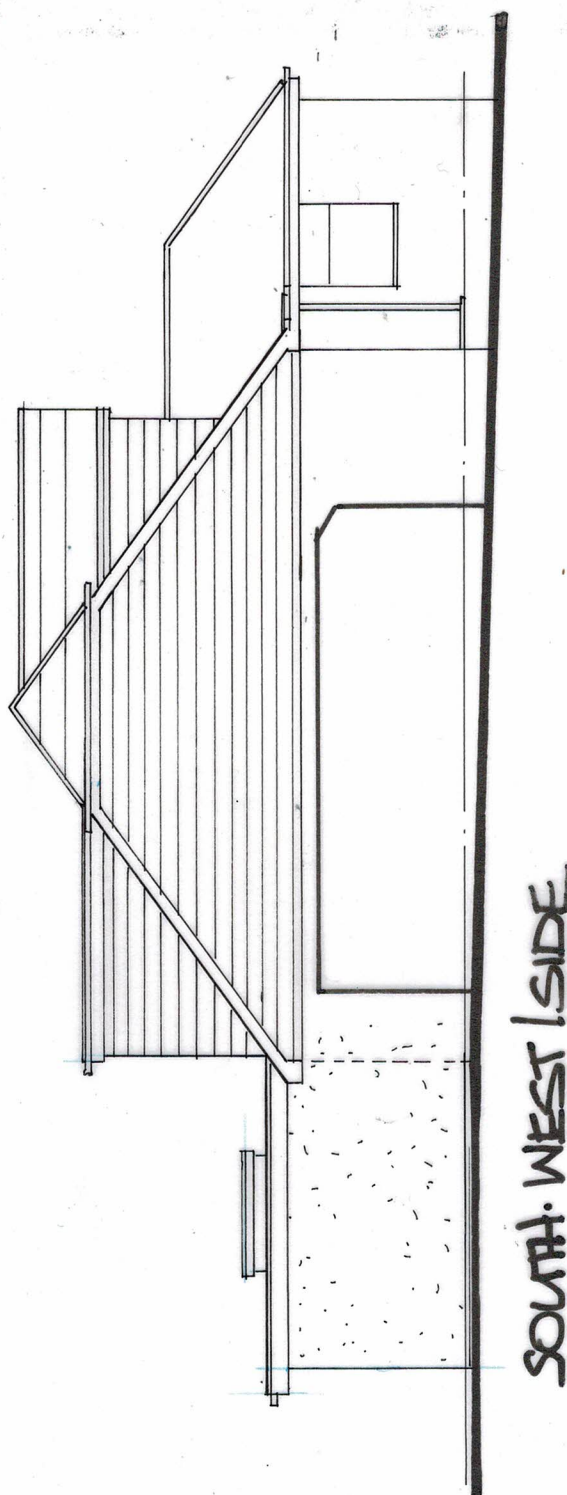
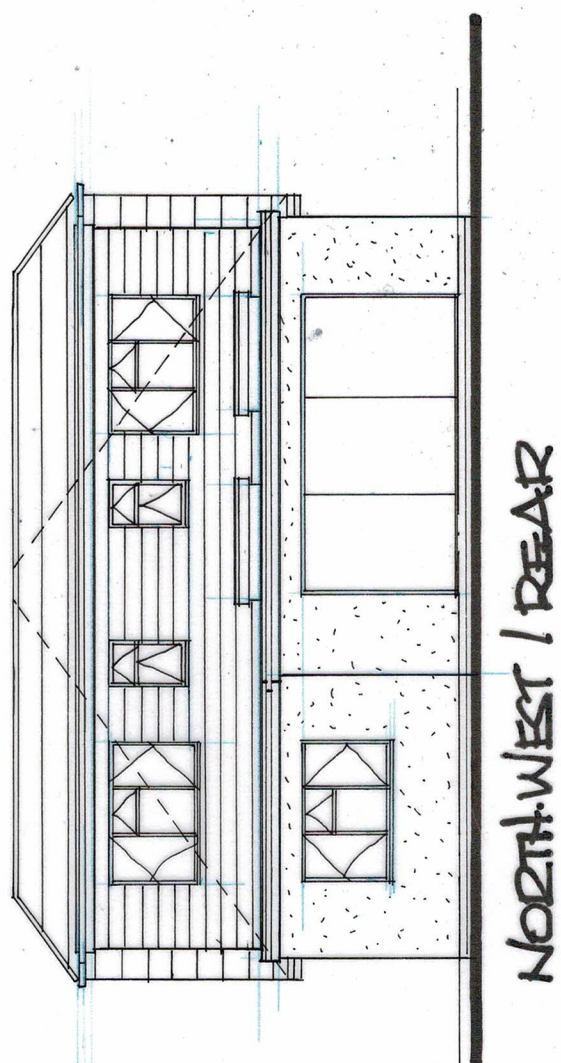


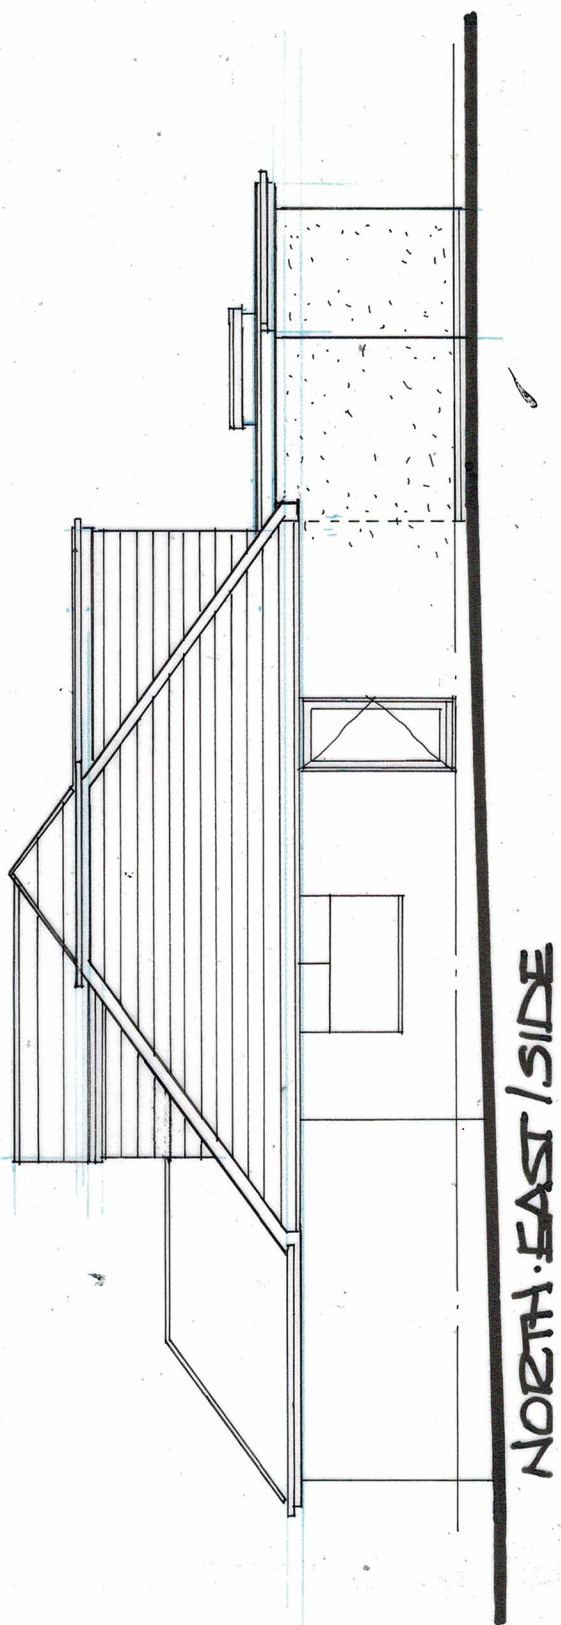

DEREK TREAGUS ASSOCIATES ARCHITECTURAL SERVICES Tel: 07956 624094 Email: derek.treagus@gmail.com			
Project	REAR EXTENSION & LOFT CONVERSION AT 35 ROSEMARY WAY, WATERLOOVILLE, HAMPSHIRE.		
Client	Mr & Mrs G Benford		
Subject	Planning Drawing Proposed Elevations		
Date:	Aug 2023	Scale:	1: 100
Rev:		Drg. No.	23/343/04
• Copyright reserved. • All dimensions are to be site confirmed and should not be scaled unless for Planning purposes. • Verify all queries with the office.			