



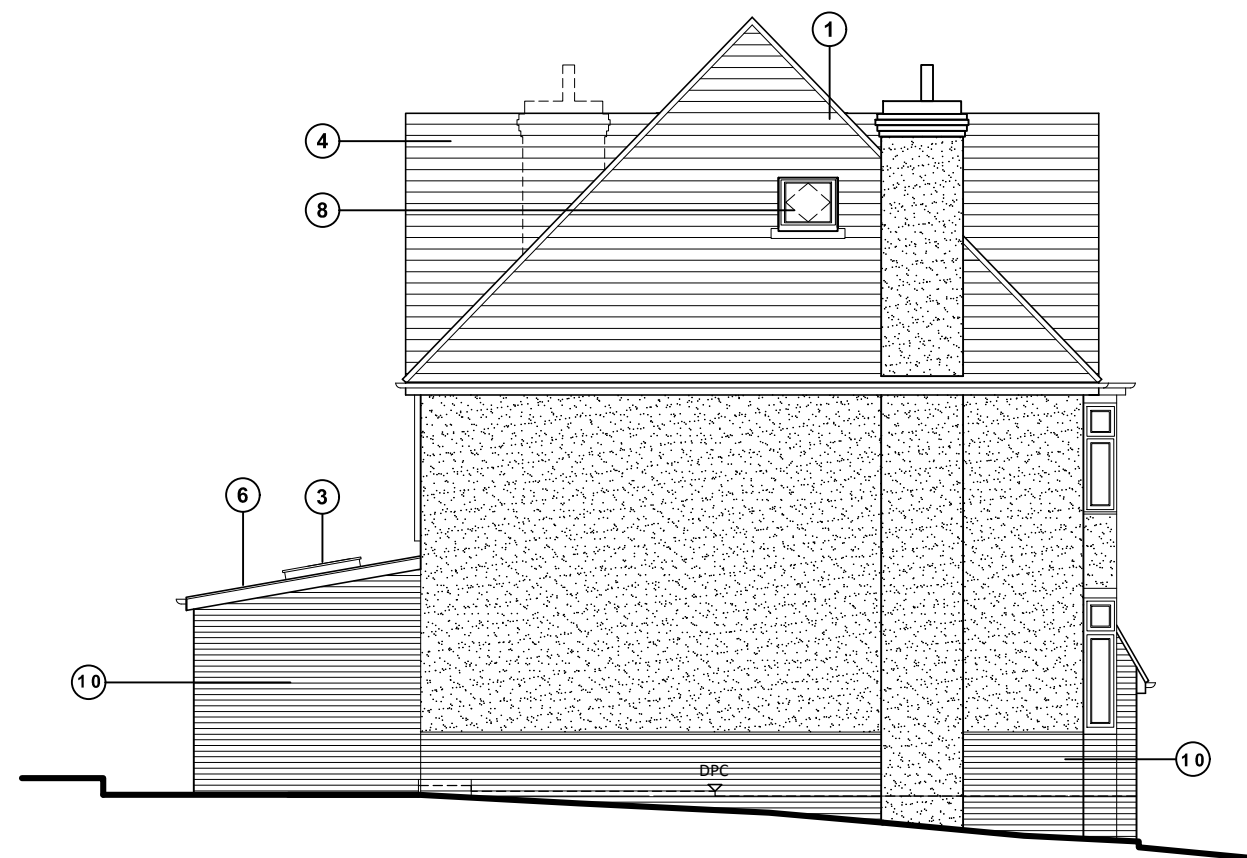

North (front) elevation

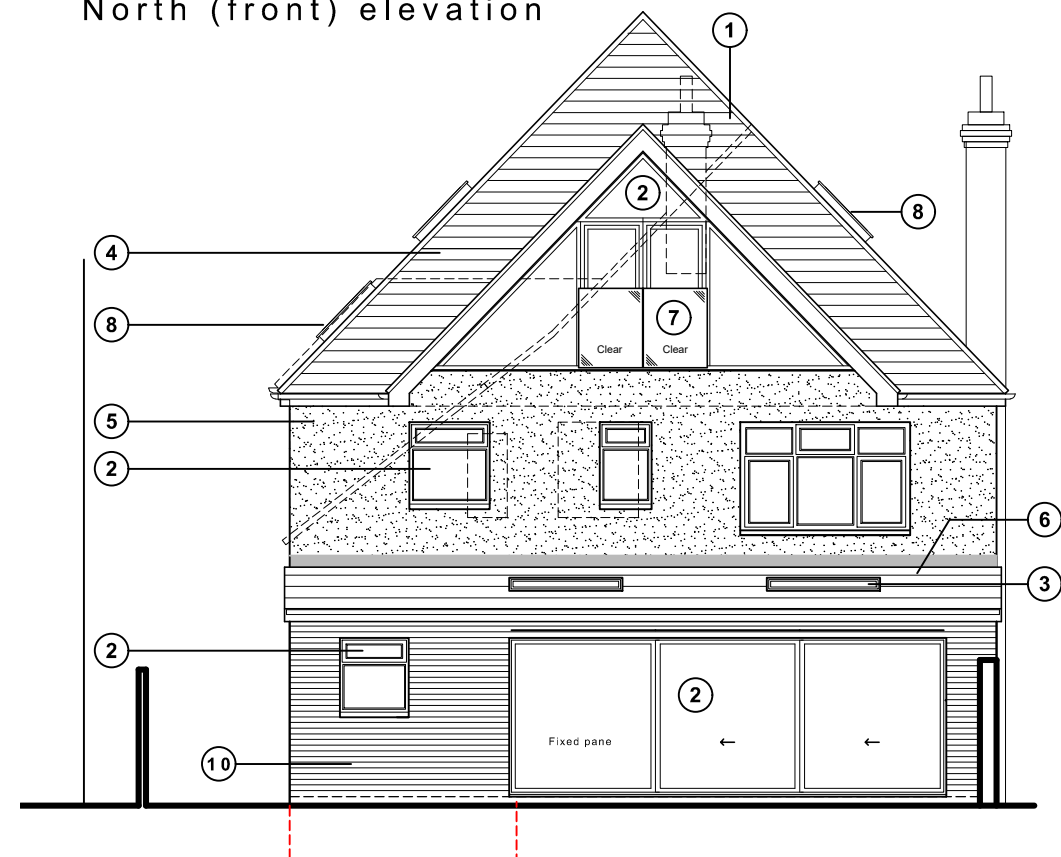

East (side) elevation



South (rear) elevation



West (side) elevation

- ① Single ply flat roof
- ② Black aluminum windows and doors
- ③ Skylight - 'Roof maker' or similar product
- ④ Roof tiles to match existing
- ⑤ Sand and cement render painted white
- ⑥ Sherwood clay tiles
- ⑦ Juliet balcony
- ⑧ Skylight - 'Velux' or similar product
- ⑨ Vertical timber cladding stained black
- ⑩ brick slips / brickwork

Proposed elevations scale 1:100



For MR & MRS FARR	Title PROPOSED ELEVATIONS				Office Tel: 01243 933732 Email: admin@jb-architecturedesign.com Web: www.jb-architecturedesign.com	
Project PROPOSED EXTENSIONS AT 86 THE BROW, WIDLEY WATERLOOVILLE, PO7 5DA	Date OCT 2023	Drawn JB	Scale 1:100 @ A3	Checked -		
	Job Number PL2.675.23	Drawing Number -05		Revision A		