



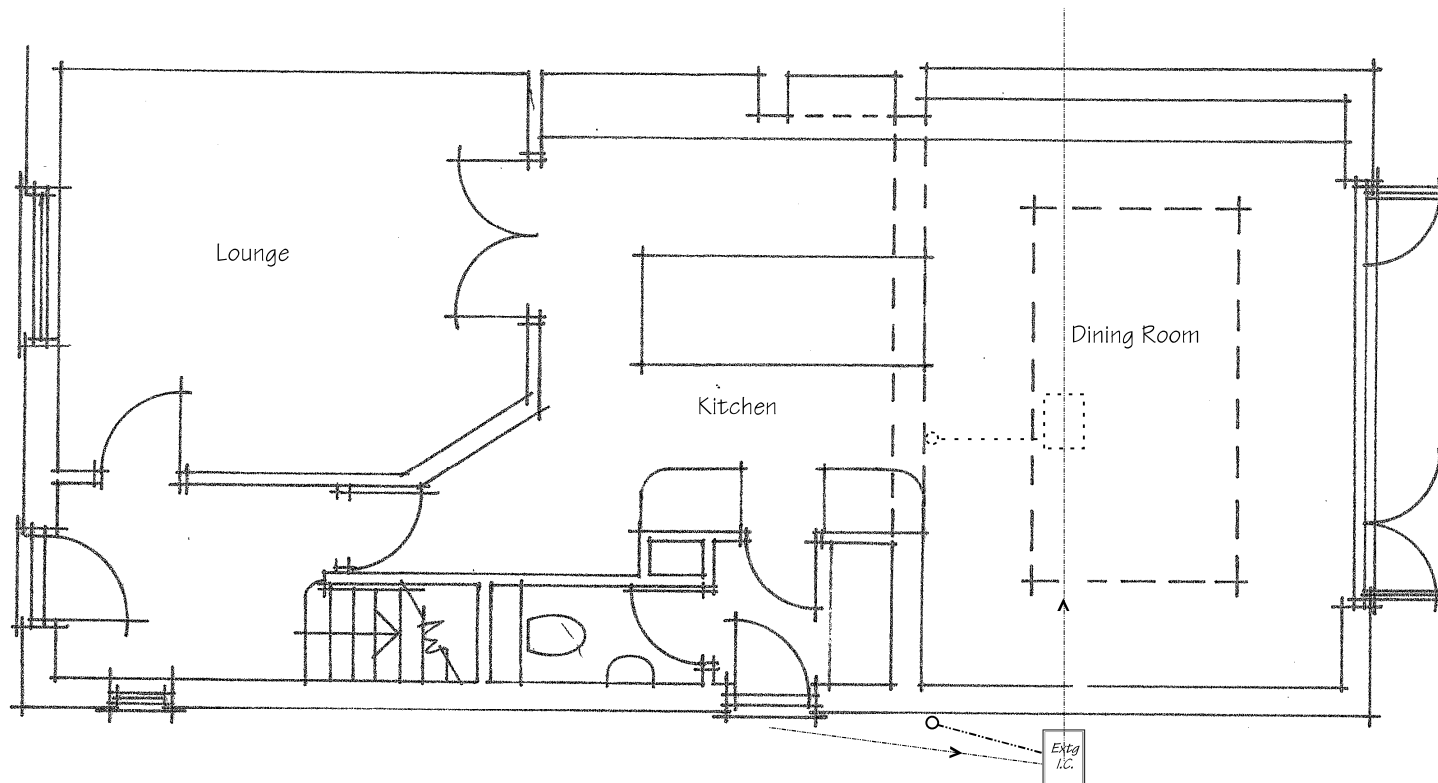

Proposed Ground Floor Plan

These Plans have been prepared for the purpose of obtaining Planning Permission and/or Building Regulation Approval for the work shown thereon only and should not be used for any other purpose.

© These Plans remain the copyright of the architect and must not be copied or reproduced in any way without written permission with the exception of Local Authorities for Planning Purposes

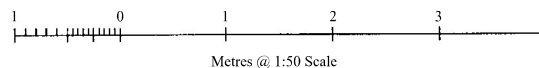

**Andrew R Dunks**  
BSc(Hons) MRICS  
Chartered Surveyor

22 Oberon Close, Waterloooville,  
Hants, PO7 8LF  
Tel: (023) 9225 3034  
e-mail: andrewRdunks@gmail.com

Proposed Rear Extension  
23 St Michaels Road  
Bedhampton  
For Mr & Mrs P Smith  
Scale - 1:50 at Page Size A3  
Date - August 2023