




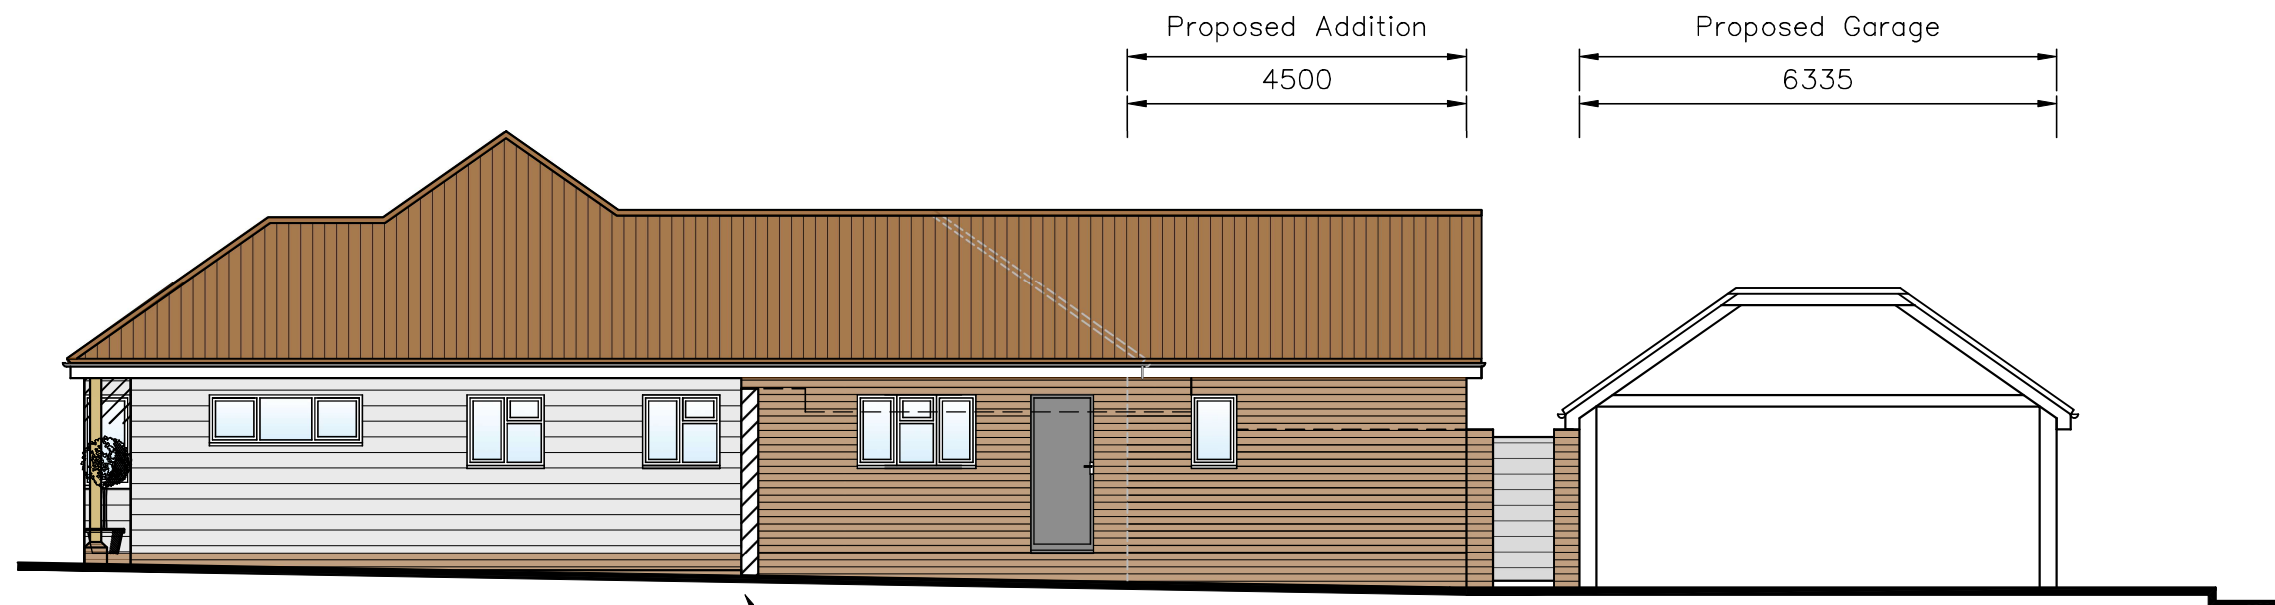


South House Elevation

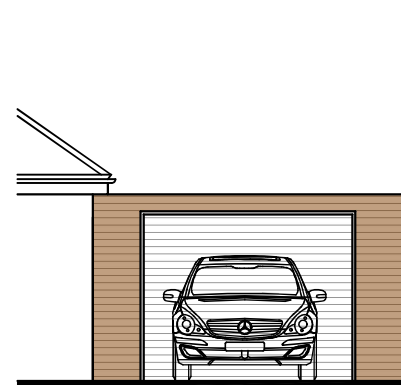

North Wall Elevation

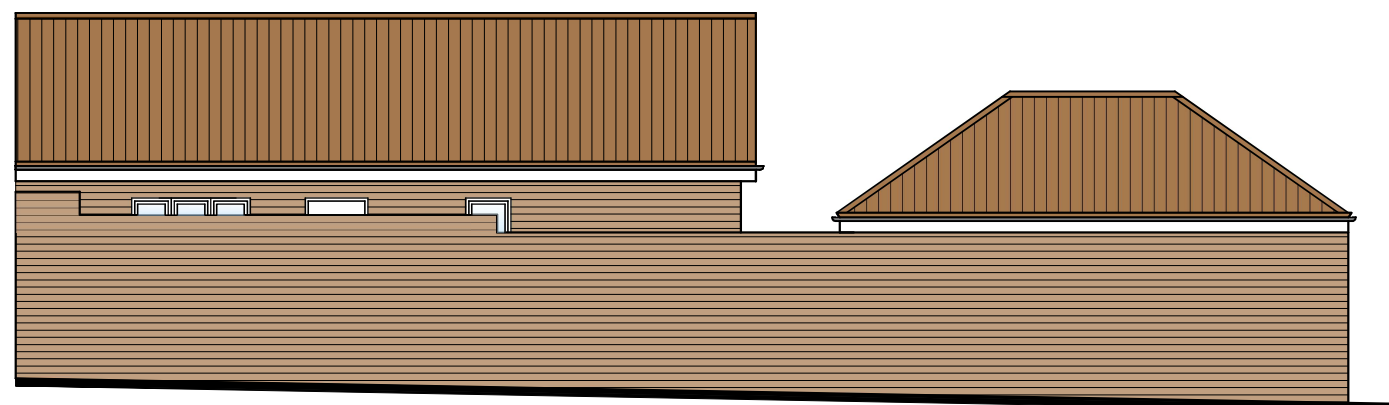

South Wall & Garage Elevation

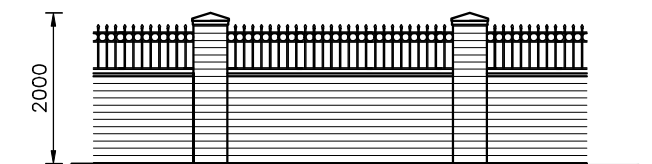

Front Wall Elevation

CAD

Critchley Architecture And Design Ltd.
Contact: 02392 474 919 | info@caad.online

The Old Brewery, 15E South Street, Havant, PO9 1BU

Proposed Elevations

Revisions

- a) Client revisions/13.01.2023/SAR
- b) Remove conservatory/24.01.2023/SAR
- c) Client Revisions/12.04.2023/ZS
- d) Client Revisions/26.04.2023/ZS

26 Castle Ave,
Havant,
Hampshire,
PO9 2RY

Scale A1=1:50, A3=1:100
Drawn SAR/ZS
Date 16/01/2023

22104-502^D

10m

20m

30m

40m