SIDE FRONT SIDE

0 2 4 6

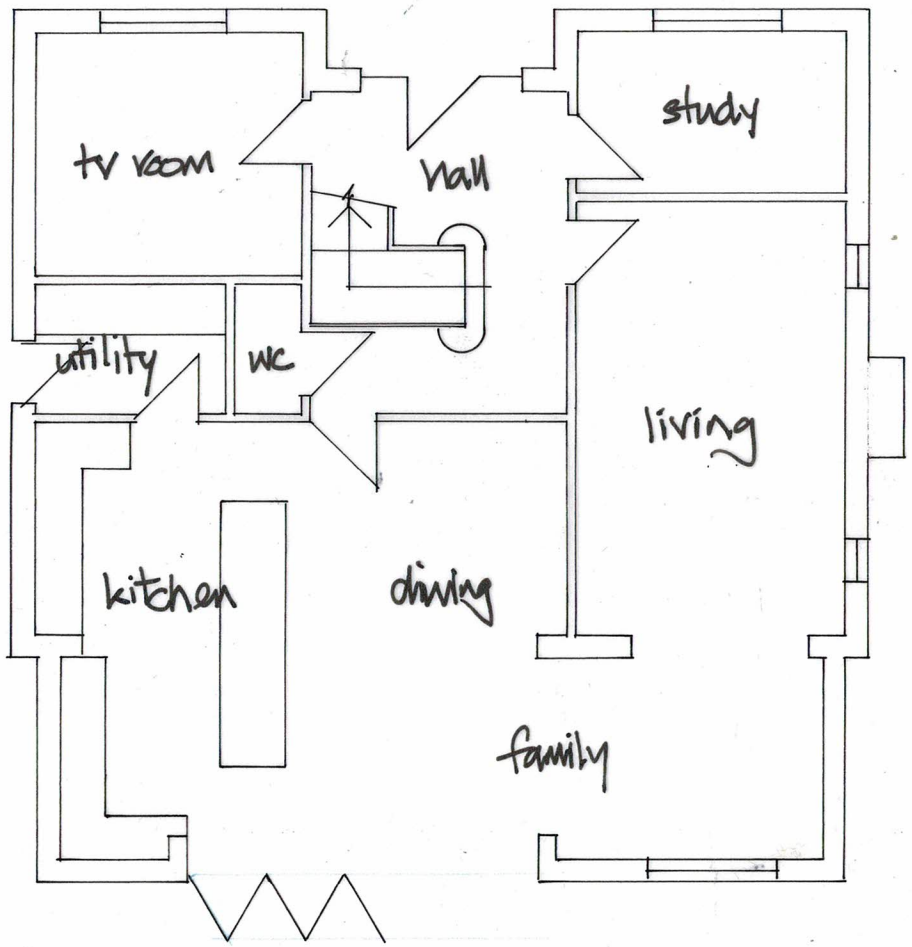

GROUND FLOOR

0 1 2 3 4

FIRST FLOOR

DEREK TREAGUS ASSOCIATES

ARCHITECTURAL SERVICES

Tel: 07956 624094
Email: derek.treagus@gmail.com

Project	FRONT EXTENSION TO 98a THE BROW, WATERLOOVILLE, HAMPSHIRE.
Client	Mr D Morley
Subject	Planning Drawing Existing Details

Date: June 2023	Scale: 1: 200, 1:100
Rev:	Drg. No. **23/310/01**

- **Copyright reserved.**
- **All dimensions are to be site confirmed and should not be scaled unless for Planning purposes.**
- **Verify all queries with the office.**