


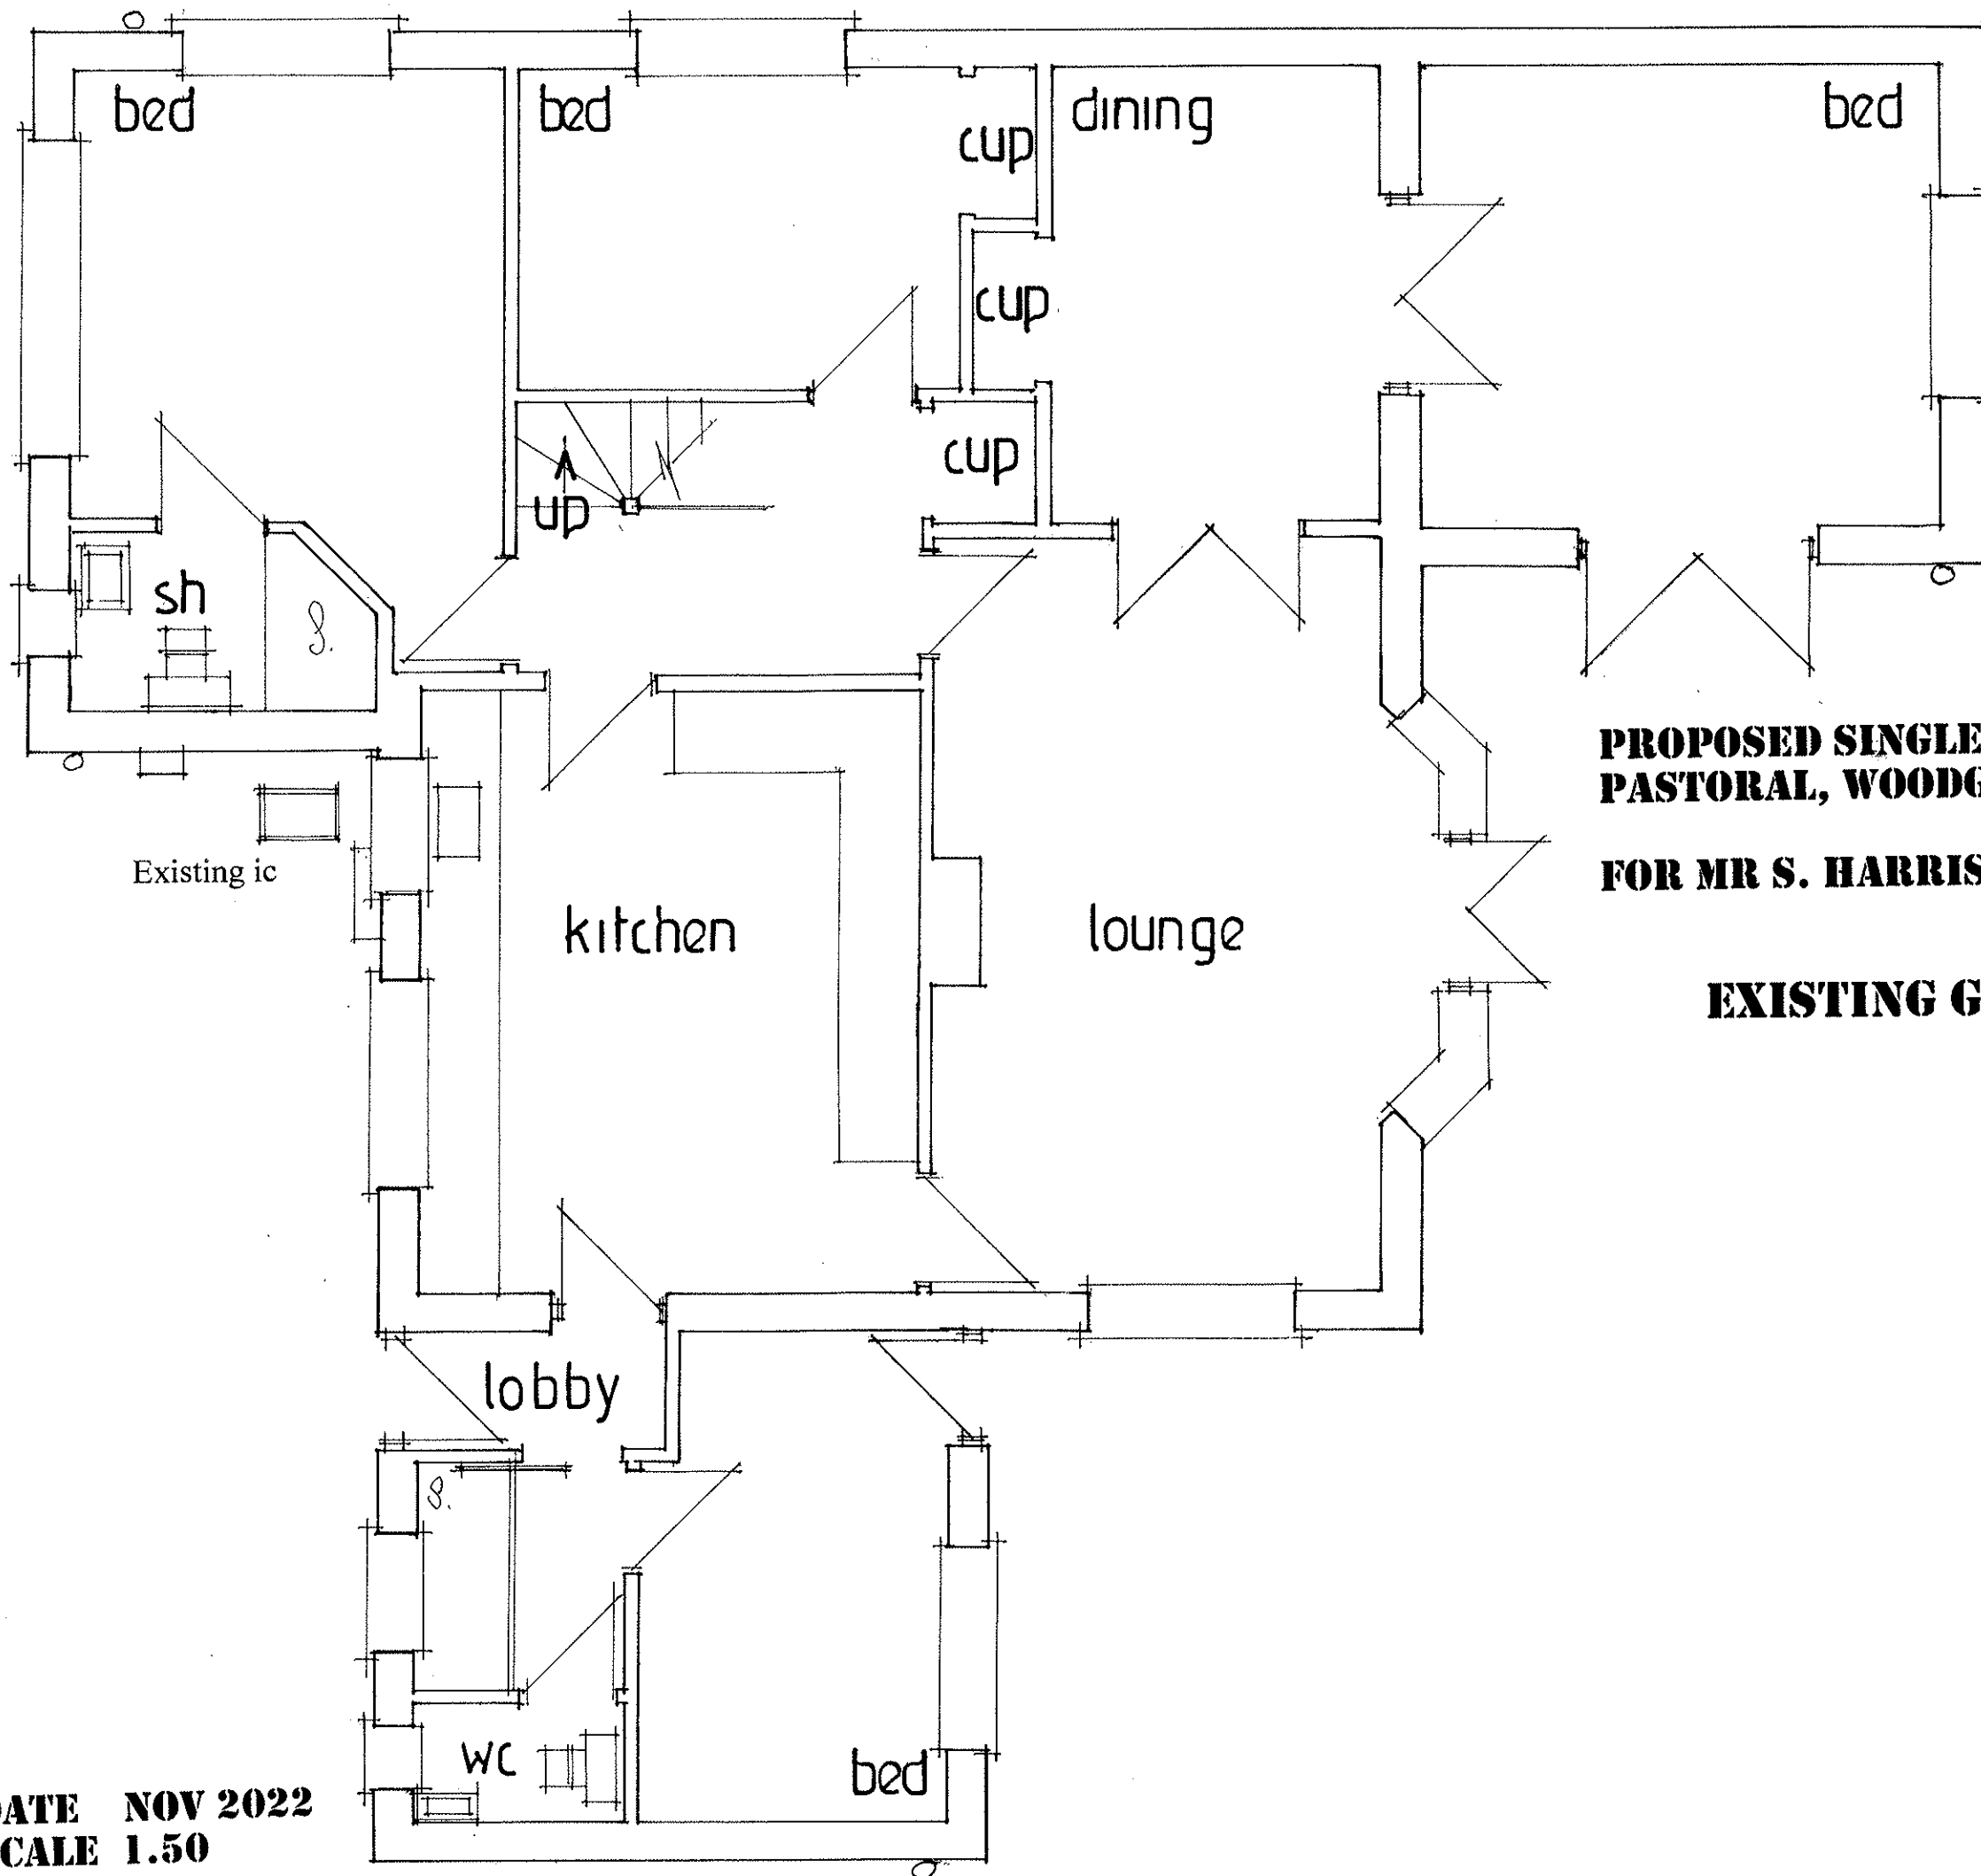

**PROPOSED SINGLE STOREY REAR ADDITION.
PASTORAL, WOODGASTON LANE,
HAYLING ISLAND, HANTS.
FOR MR S. HARRISON.**

EXISTING GROUND FLOOR

**DATE NOV 2022
SCALE 1:50**

PETER J. WALKER
ISLAND DESIGN
182 SEAFRONT, HAYLING ISLAND, HANTS
PO11 9AN
TEL: 02392467571