DATED 16th September 2011

THE BAPTIST UNION CORPORATION LIMITED

and

(EMSWORTH BAPTIST CHURCH TRUSTEES)

to

THE COUNCIL OF THE BOROUGH OF HAVANT

PLANNING OBLIGATION BY UNDERTAKING

Pursuant to Section 106 of the Town and Country Planning Act 1990 (as amended)

relating to Emsworth Baptist Church land at

North Street Emsworth Hampshire

THIS DEED OF UNDERTAKING is made the 16th day of September 2011

BY

(1) THE OWNER

(2) THE MORTGAGEE (if any)

1. In this Deed:

1.1 "the Act" means the Town and Country Planning Act 1990 as amended

1.2 "The Appeal" means the appeal against the Council's notice of refusal to the Application dated 9 June 2010 which the Owner has made to the Secretary of State against the Council's refusal of planning permission and given a reference number which is set out in paragraph Five of the Schedule.

1.3 "Application" means the application for planning permission in respect of the Land given a reference number which is set out in paragraph Five of the Schedule which Application to carry out the Development has been made to the Council as appropriate local planning authority and which by notice dated 24 February 2010 was refused.

1.4 "the Church" means Emsworth Baptist Church a Charitable Trust and two Trustees authorised by the Church are signatories hereto on behalf of the Church but without personal liability for the consequence of any breach of its covenant

1.5 "the Council" means the Council of the Borough of Havant being the local planning authority by whom the within written Obligations are enforceable

1.6 "the County Council" means Hampshire County Council being the local planning authority by whom the within written Obligations are enforceable

1.7 "the Development" means the development described in paragraph Six of the Schedule

1.8 "the Hampshire County Council Transport Contribution" means the sum of money specified in Paragraph Eight of the Schedule being a contribution (being applied at such time and in such manner as the County Council shall in its absolute discretion determine) to the costs to be incurred by the Council or Hampshire County Council in the provision, improvement and maintenance of Havant Borough Council's sustainable transport list.

1.9 "Indexed" means such contribution to be index linked in accordance with the All Items Index of Retail Prices (RPI) published by the Office of National Statistics or any replacement thereof from the date hereof until the date of payment and such indexation shall only be applied in circumstances where the RPI at the date of payment stands at a higher level than it did at 1 April 2011

1.10 "the Land" means the land described at paragraph One of the Schedule and any buildings structures or erections at any time thereon

1.11 "the Mortgage" means the mortgage or charge (if any) described at paragraph Four of the Schedule and all of them if more than one

1.12 "the Mortgagee" means the mortgagee or chargee (if any) and in the case of more than one all of them described at paragraph Three of the Schedule

1.13 "Obligations" and "OBLIGATIONS" means those planning obligations (being restrictions requirements covenants agreements obligations or any of the foregoing) enforceable at law and in particular (but without prejudice to the availability to any enforcing authority of any power which may be available to it for the purposes of the enforcement of this Deed) under the authority of the statutory provision referred to in clause 4 of this Deed and which are set out in paragraph Nine of the Schedule

1.14 "the Owner" means the owner and in the case of two or more owners each or all of them as owners of any or all parts of the Land and as parties to this Deed acting and being obliged by this Deed jointly and severally who is (or are) described at paragraph Two of the Schedule being a person or persons identified in accordance with Section 106(9)(c) of the Act

1.15 "the Permission" means the grant of planning permission made in response to the Appeal including where appropriate any grant of approval in respect of matters reserved by the said grant of planning permission or any subsequent grant of planning permission for the Development or for such other development on the Land as is not materially different from the Development (the determination of materiality being solely at the discretion of the Council)

1.16 "the Plan" means the plan attached to this Deed


1.17 “the Planning Inspector” means the Inspector appointed by the Planning Inspectorate to determine the Appeal

1.18 "the Schedule" means the Schedule to this Deed being an integral part of this Deed

1.19 "the Solicitor" means the solicitor giving the certificate at paragraph Seven of the Schedule

2.1 With the intention and so as permanently to bind the Land and all parts thereof so far as lawfully may be effected and into whomsoever hands the same may come and so that the Obligations hereby created shall be enforceable both against the Owner and the Mortgagee (if any) and their respective successors the Owner and the Mortgagee (should it or they take possession of any part of the Land or exercise powers of sale under its security) HEREBY SEVERALLY COVENANT AND UNDERTAKE AS A PLANNING OBLIGATION TO COMPLY FULLY WITH THE OBLIGATIONS

2.2 This instrument or document hereby expresses itself as executed as a Deed

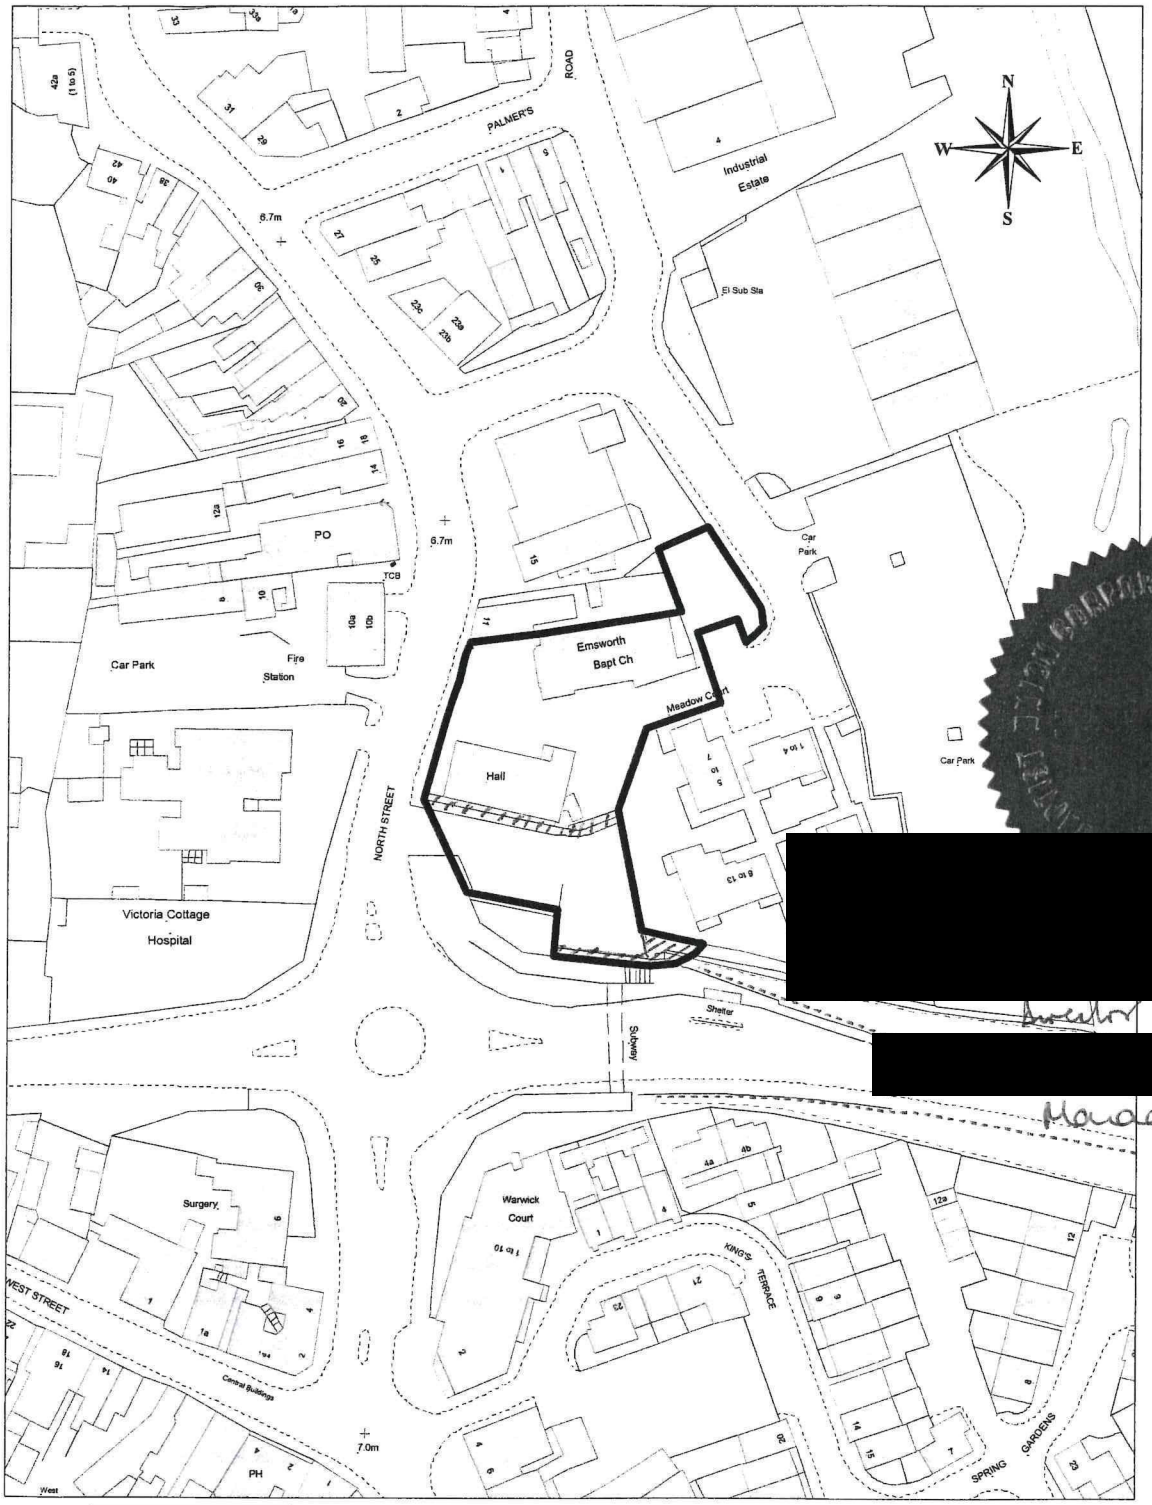

[redacted]

[redacted]

[redacted]

[redacted]

Civic Offices, Civic Centre Road, Havant, Hampshire PO9 2AX t: 023 9247 4174 Havant BOROUGH COUNCIL	Title: Town and Country Planning Act 1990 S106 Agreement Emsworth Baptist Church, North Street, Emsworth APP/10/00251	Drawn By: GE Scale: 1:1250 Drawing No: PC44/0437 **Cleaner, Safer, More Prosperous**

Reproduced from the Ordnance Survey Digital Data with the permission of the Controller of HMSO, Crown Copyright Reserved 2011. Licence No LA100019217

3. The Owner (and each of them acting in concert in the case of more than one joint owner) has produced at Paragraph Seven of the Schedule a certificate of the Solicitor with the intention that the Council may and shall rely upon the truth of the matters therein certified namely that;

3.1 the Owner is immediately entitled to possession and occupation of a freehold estate in the Land subject only to the Mortgage (if any) no other person having an interest therein at law or (to the best of the Owner's knowledge and belief) in equity

3.2 in the case that the Land is subject to any mortgage the Mortgage (or in the case of more than one each of them) is described at Paragraph Four of the Schedule and no other mortgage or charge has been concluded which affects the Land other than the Mortgage and in the event that none is so described that there is no such mortgage or charge affecting the Land

4. This Deed of Undertaking is made pursuant to Section 106 of the Act with the intent that it shall bind the Owner and Mortgagee (if any) and be enforceable against them and the persons deriving title under them and shall be a planning obligation for the purposes of the Act

5. Application has been made to the Council by the Owner and the Owner has lodged the Appeal to the Secretary of State against the refusal of the Application

6. This Deed shall have effect indefinitely from the time the Permission is granted

7. In the event of any difference between the description of the Development in this Deed and the terms of the grant of permission issued by the Secretary of State in response to the Appeal the text of the grant of planning permission only shall be deemed to express the permission granted by the Secretary of State in response to the Appeal

8. The obtaining consequent upon the provisions of this Deed of expressions of acceptance or satisfaction on the part of the Council with things done in discharge of Obligations or determinations of materiality for the purposes of clause 1.14 shall be ineffective and not relied upon by any person unless in writing by the Council's Executive Head of Planning and Built Environment for

the time being or such other officer who may be identified in writing by the Council for this purpose

9. In the event that any provision of this Deed is held to be invalid or unenforceable the remaining provisions of this Deed shall remain in full force and effect

10. The Owners agree to pay the Council's reasonable legal and other costs in connection with the preparation completion and registration of this Deed such costs to be paid on completion of this Deed and recognise the registration of this Deed is a local land charge and may be registered as such.

11. The Church hereby covenants with the Owner that it will indemnify the Owner against all actions costs claims demands and liability arising from this Agreement and in particular it will pay the Hampshire County Council Transport Contribution and the legal and other costs specified in clause 10 of this Deed and comply with the obligations specified in paragraph Nine of the Schedule.

THE SCHEDULE

1. (See clause 1.10) the Land

The land known as Emsworth Baptist Church North Street Emsworth in Hampshire shown edged with a heavy black line on the Plan.

2. (See clause 1.14) the Owner(s):
[Please insert full name(s) and address(es) of every owner of the Land]

THE BAPTIST UNION CORPORATION LIMITED
(Co. Reg. No. 32743)
Baptist House
P O Box 44
129 Broadway
Didcot
Oxon OX11 8RT

3. (See clause 1.12) the Mortgagee(s) (if any):
[Please insert full name(s) and address(es) of every mortgagee or chargee of the Land or, if there is none, state "None"]

NONE

4. (See clause 1.11) the Mortgage(s) (if any):
[Please insert the date of, and parties to, every mortgage or charge affecting the Land, or, if there is none, state "None"]

NONE

5. (See clause 1.3) the Council's planning application reference number:

APP/10/00251

(See clause 1.2) The Planning Inspectorate appeal reference number:

APP/X1735/A/11/2153591/NWF

6. (See clause 1.7) the Development

The demolition of single storey buildings, erection of new single storey church building and associated hard and soft landscaping

7. (See clauses 1.19 and 3) Solicitors' Certificate

Certificate of Title

As Solicitor for the Owner we hereby certify that on the date of this Deed what is set out in clauses 3.1 and 3.2 and paragraphs 2, 3 and 4 of the Schedule to this Deed is true

EXCEPT THAT the Owner does not have a registered Freehold Title in respect of the pieces of land shown hatched black on the Plan but it is in possession of those pieces of land and has enjoyed use and occupation of those pieces of land since at least 2002 without any adverse claim having been made against them in respect of such use and occupation

Signed: ... [redacted] ..... SOLICITOR

Name: ..... JAMES STUART MEEKE .....

Address: .....8 NORTH STREET .....

..... EMSWORTH .....

..... HANTS PO10 7DD .....

8. (See clauses 1.8 and 1.9) the Hampshire County Council Transport Contribution

£ 13,340 (Indexed)

9. (See clause 1.13) the Obligations

9.1 Not to commence or introduce or cause permit or suffer to be commenced or introduced upon or at the Land any Material Operation (as defined in Paragraph 9.3 of this Schedule) permitted by the Permission at any time before the Owner shall have paid to the County Council or caused to be paid to the County Council the Hampshire County Council Transport Contribution (Indexed)

9.2 The Owner covenants to notify the Council in writing at least 14 days before commencing a Material Operation on the Land.

9.3 In Paragraphs 9.1 and 9.2 of this Schedule "Material Operation" means:

9.3.1 any work of construction in the course of the erection of a building;

9.3.2 any work of demolition of a building;

9.3.3 the digging of a trench which is to contain the foundations or part of the foundations of a building;

9.3.4 the laying of any underground main or pipe to the foundations or part of the foundations of a building or to any such trench as is mentioned in paragraph 9.3.3;

9.3.5 any operation in the course of laying out or constructing a road or part of a road;

9.3.6 any change in the use of the Land which constitutes material development as defined in the Act

IN WITNESS whereof the parties hereto have executed and delivered this instrument or document as a Deed the day and year first before written.

Executed as a DEED by)
affixing the Common Seal of)
THE BAPTIST UNION)
CORPORATION LIMITED)
In the presence of:)

[redacted]

[redacted]

Manager.

26/2011

Signed as a Deed by Trustee)
PAUL CLULEY pursuant to)
Section 82 of the Charities Act)
1993 In the presence of:)

[redacted]

[redacted]

Signed as a Deed by Trustee)
DAPHNE PEARL LAYCOCK)
pursuant to Section 82 of the)
Charities Act1993 In the)
presence of:)

[redacted]

[redacted]

[redacted]