


Rev date				
----------	--	--	--	--

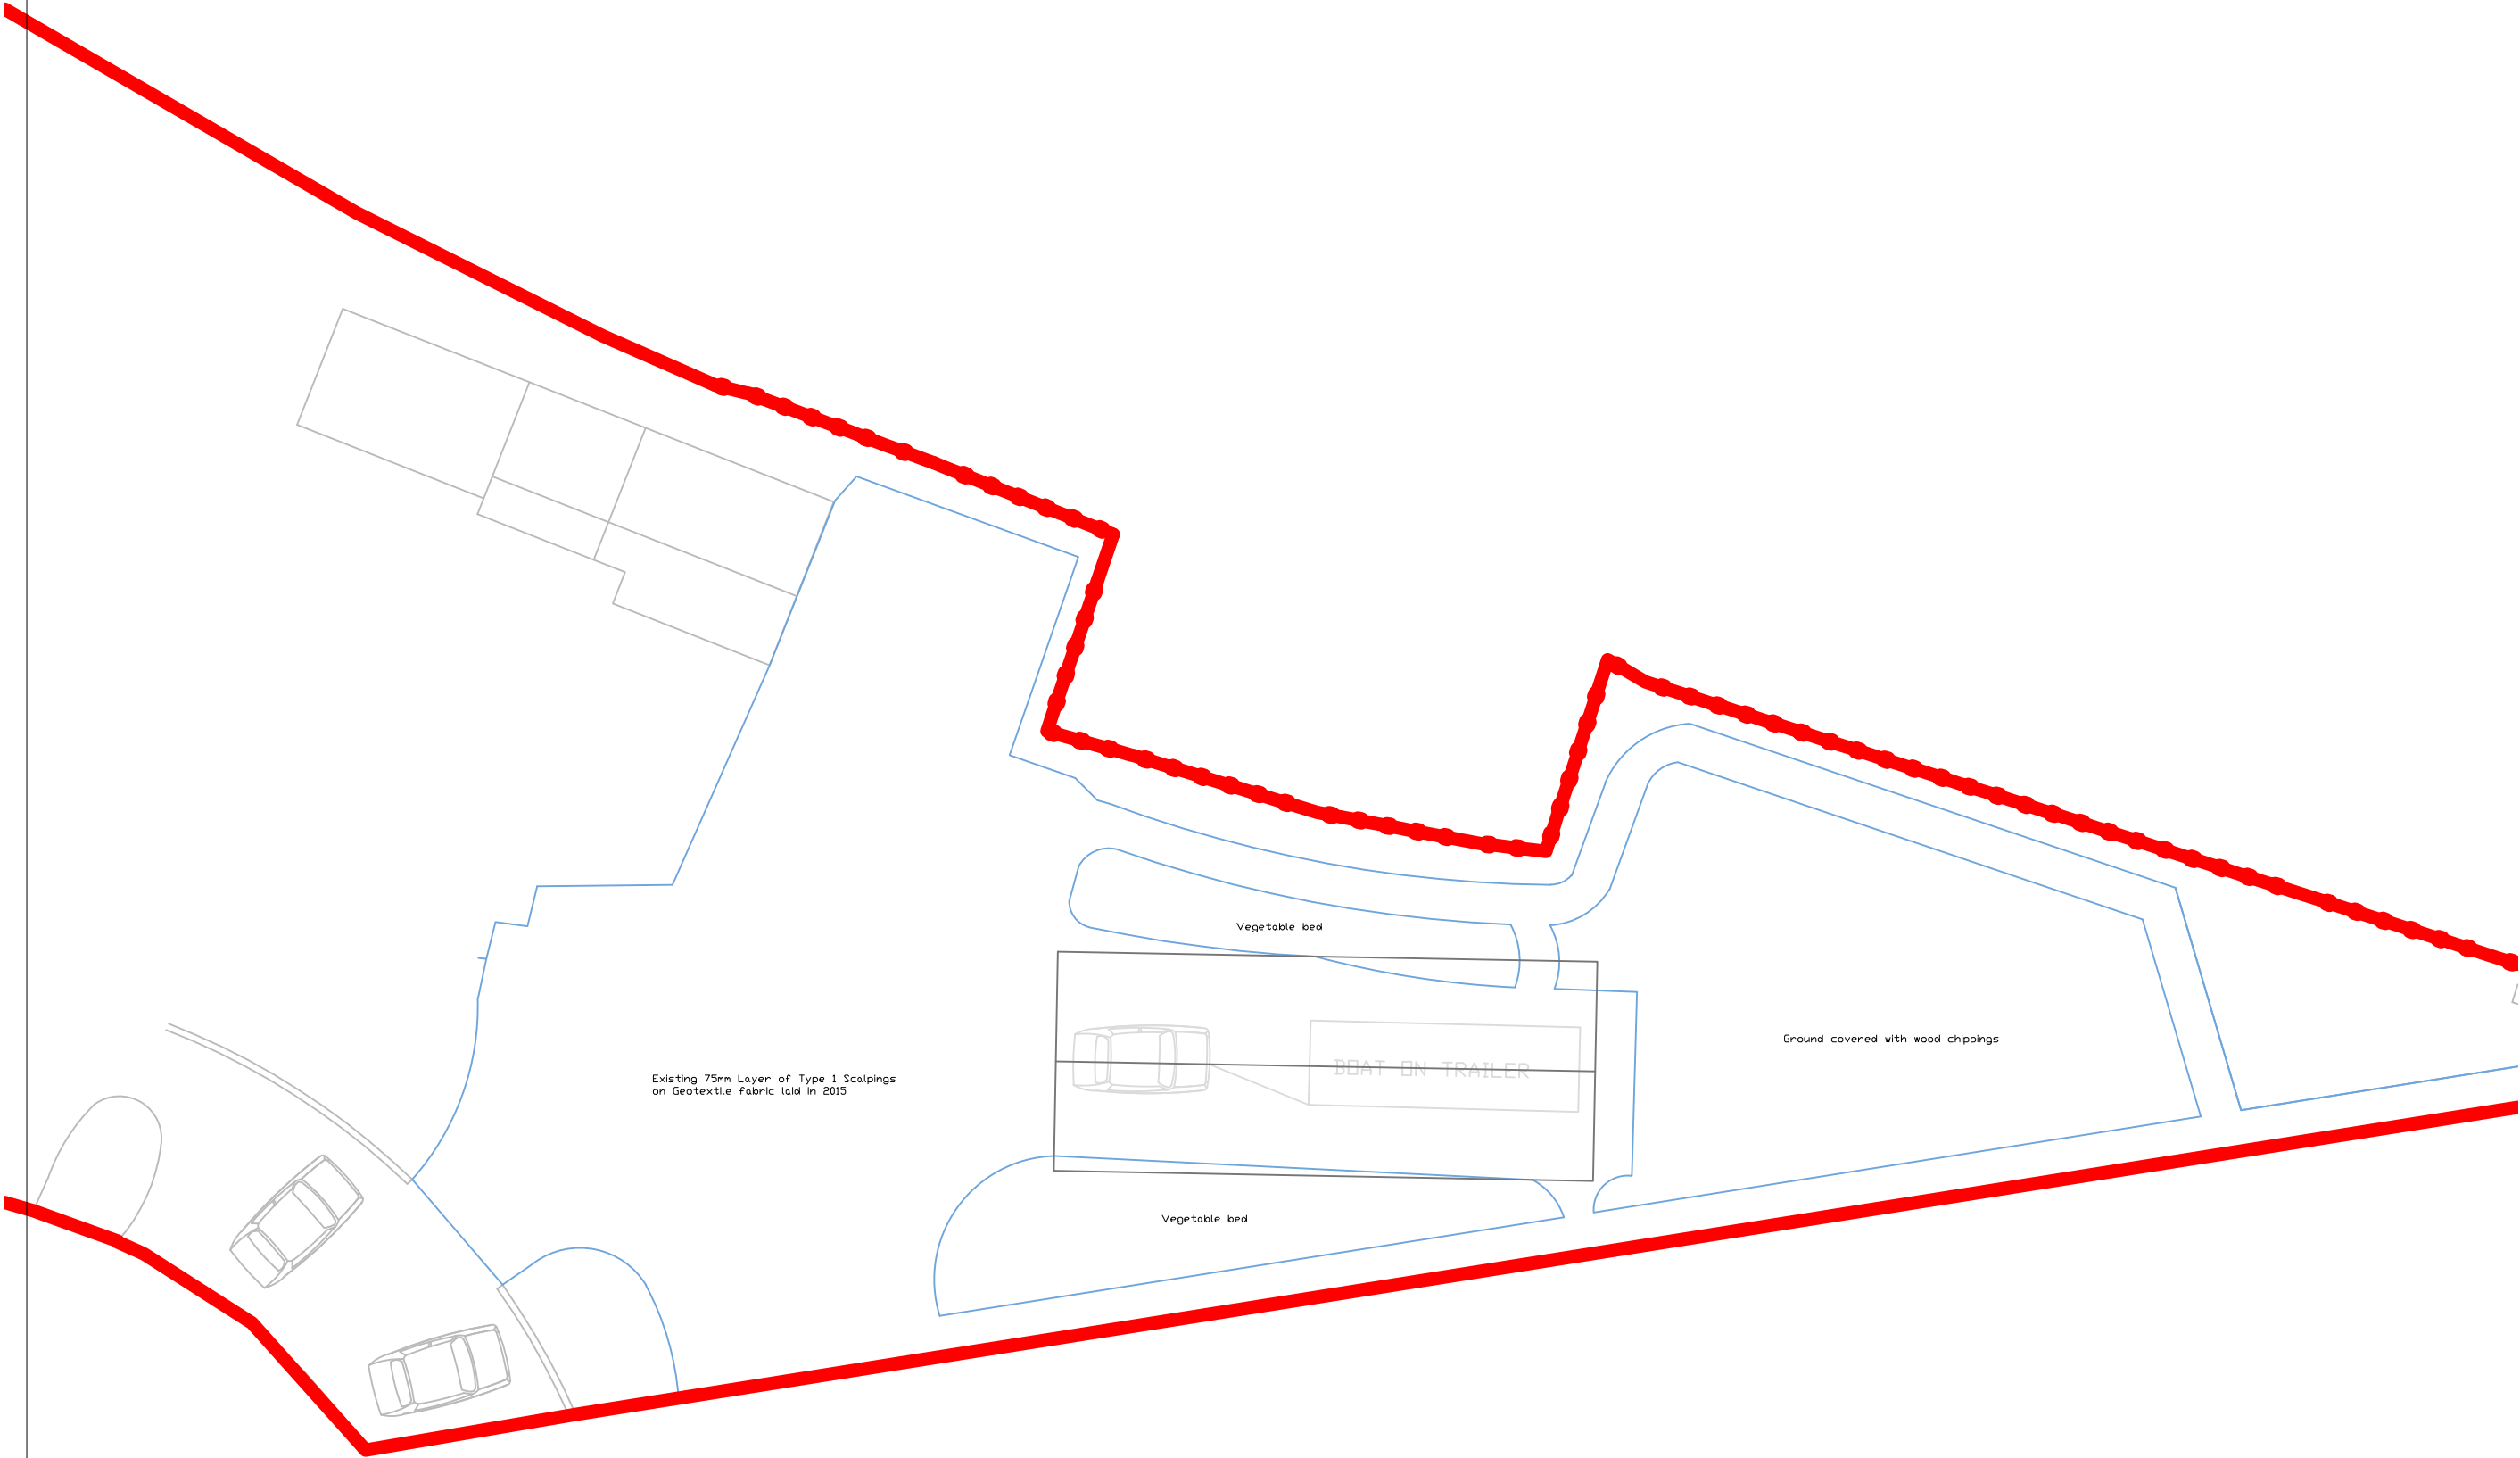

Date	22.09.23	Drawn	EM	Checked by		Date checked		Client	Mr&Mrs MILLERS
Scale	1/200	Drawing title Existing Drive/Footpath Layout Plan						Project	Boat shed
105/21								Address	8 Northlands Park Emsworth,Hants,PO10 7EY

**Merco Place
Ltd**
8 Northlands Park,
Emsworth, Hampshire
PO10 7EYTel: 01243378222
www.mercoplace.co.uk