


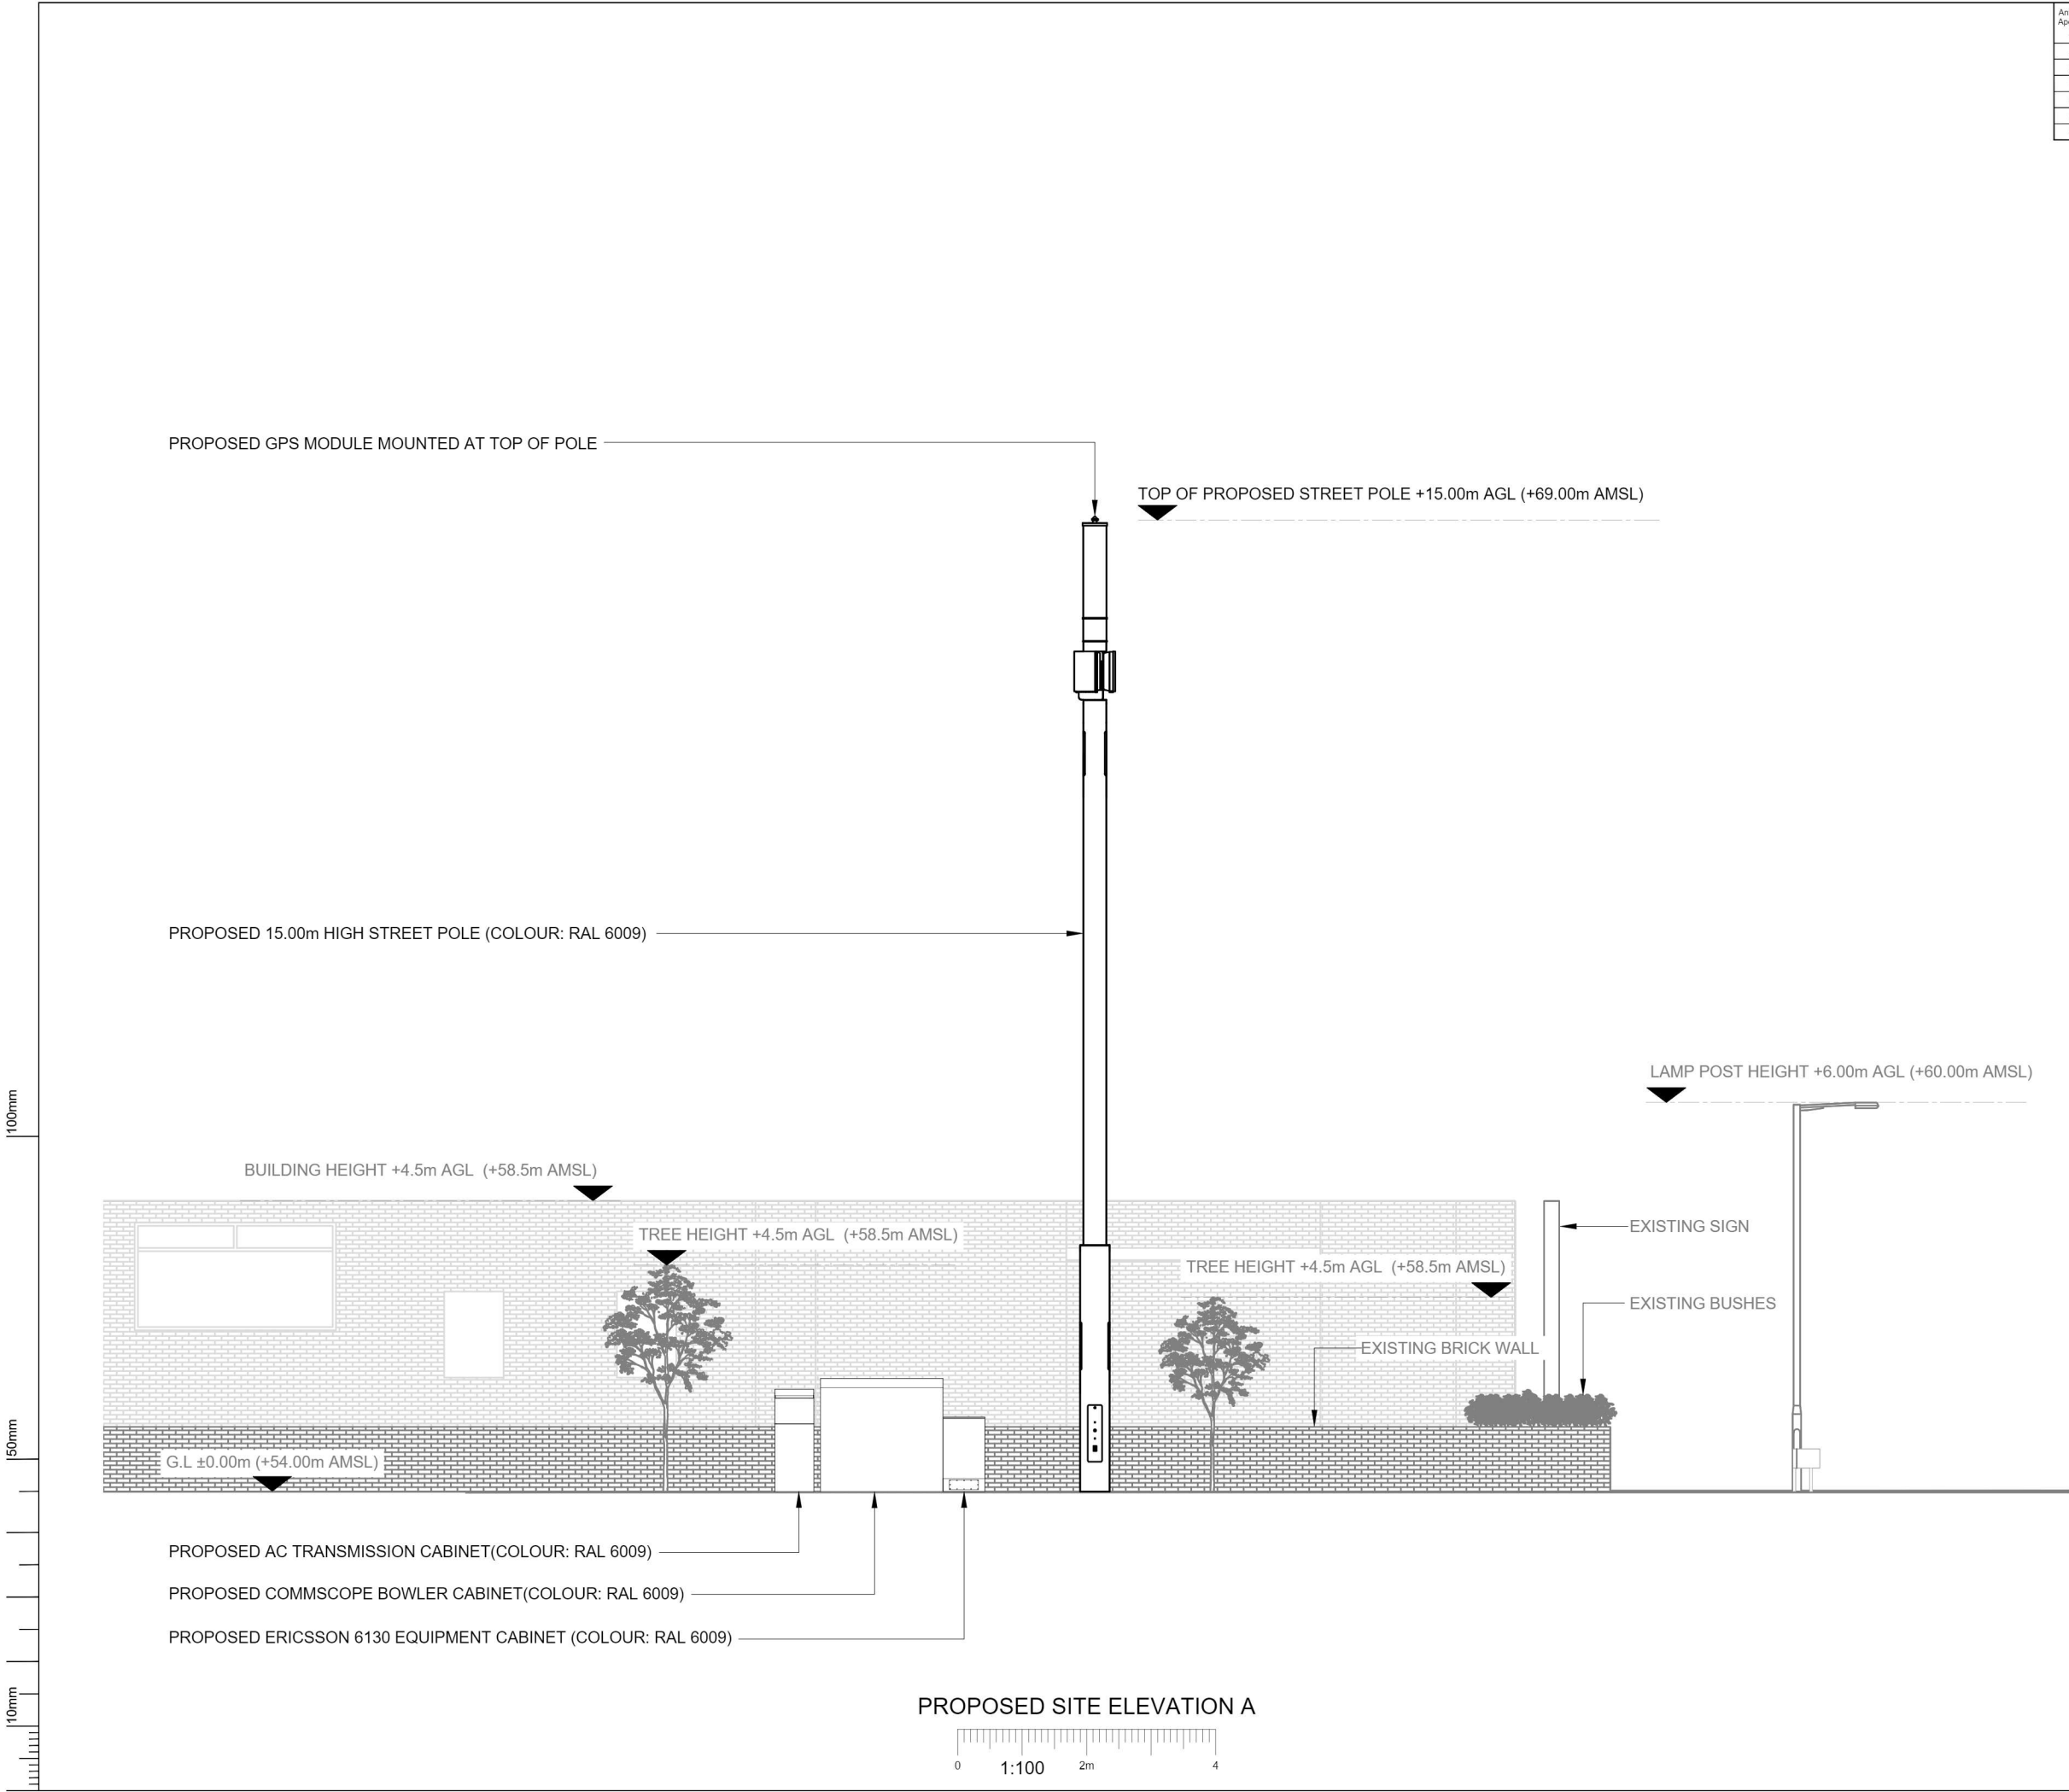

| Antenna Aperture ID | Proposed 4G/5G Bearing |
|---------------------|------------------------|
| A1                  | 80°                    |
| A2                  | 80°                    |
| B1                  | 200°                   |
| B2                  | 200°                   |
| C1                  | 320°                   |
| C2                  | 320°                   |

NOTES:  
1. ALL DIMENSIONS IN MM UNLESS OTHERWISE NOTED.

| A   | Issued for Planning | JS | GBC | 17.04.23 |
|-----|---------------------|----|-----|----------|
| REV | MODIFICATION        | BY | CH  | DATE     |

**CK Hutchison Networks (UK) Limited**

450 Longwater Avenue,  
Green Park,  
Reading,  
RG30 3UR

Design Consultant & Principal Contractor:

**GBC**

Great British Communications  
Lapwing House, Block 3 Forward Point,  
Tan House Lane, Widnes, Cheshire, WAB 0SL  
t. 44 (0)151 420 4128  
www.gbcservices.co.uk

Site Name:

**CROOKHORN LANE**

3UK Nominal ID:

**HVT21858**

Address:

**CROOKHORN LANE  
PURBROOK  
HAVANT  
HAMPSHIRE  
PO7 5XH**

Title:

**265 PROPOSED SITE ELEVATION**

Project:

**UNILATERAL SW**

Purpose of Issue:

**PLANNING**

MBNL/TM/H3G Cell ID:

**HVT059/86292/PO0920**

|                                              |          |
|----------------------------------------------|----------|
| Drawing No:                                  | Issue:   |
| <b>HVT21858_HVT059_86292_PO0920_GA_REV_A</b> | <b>A</b> |