

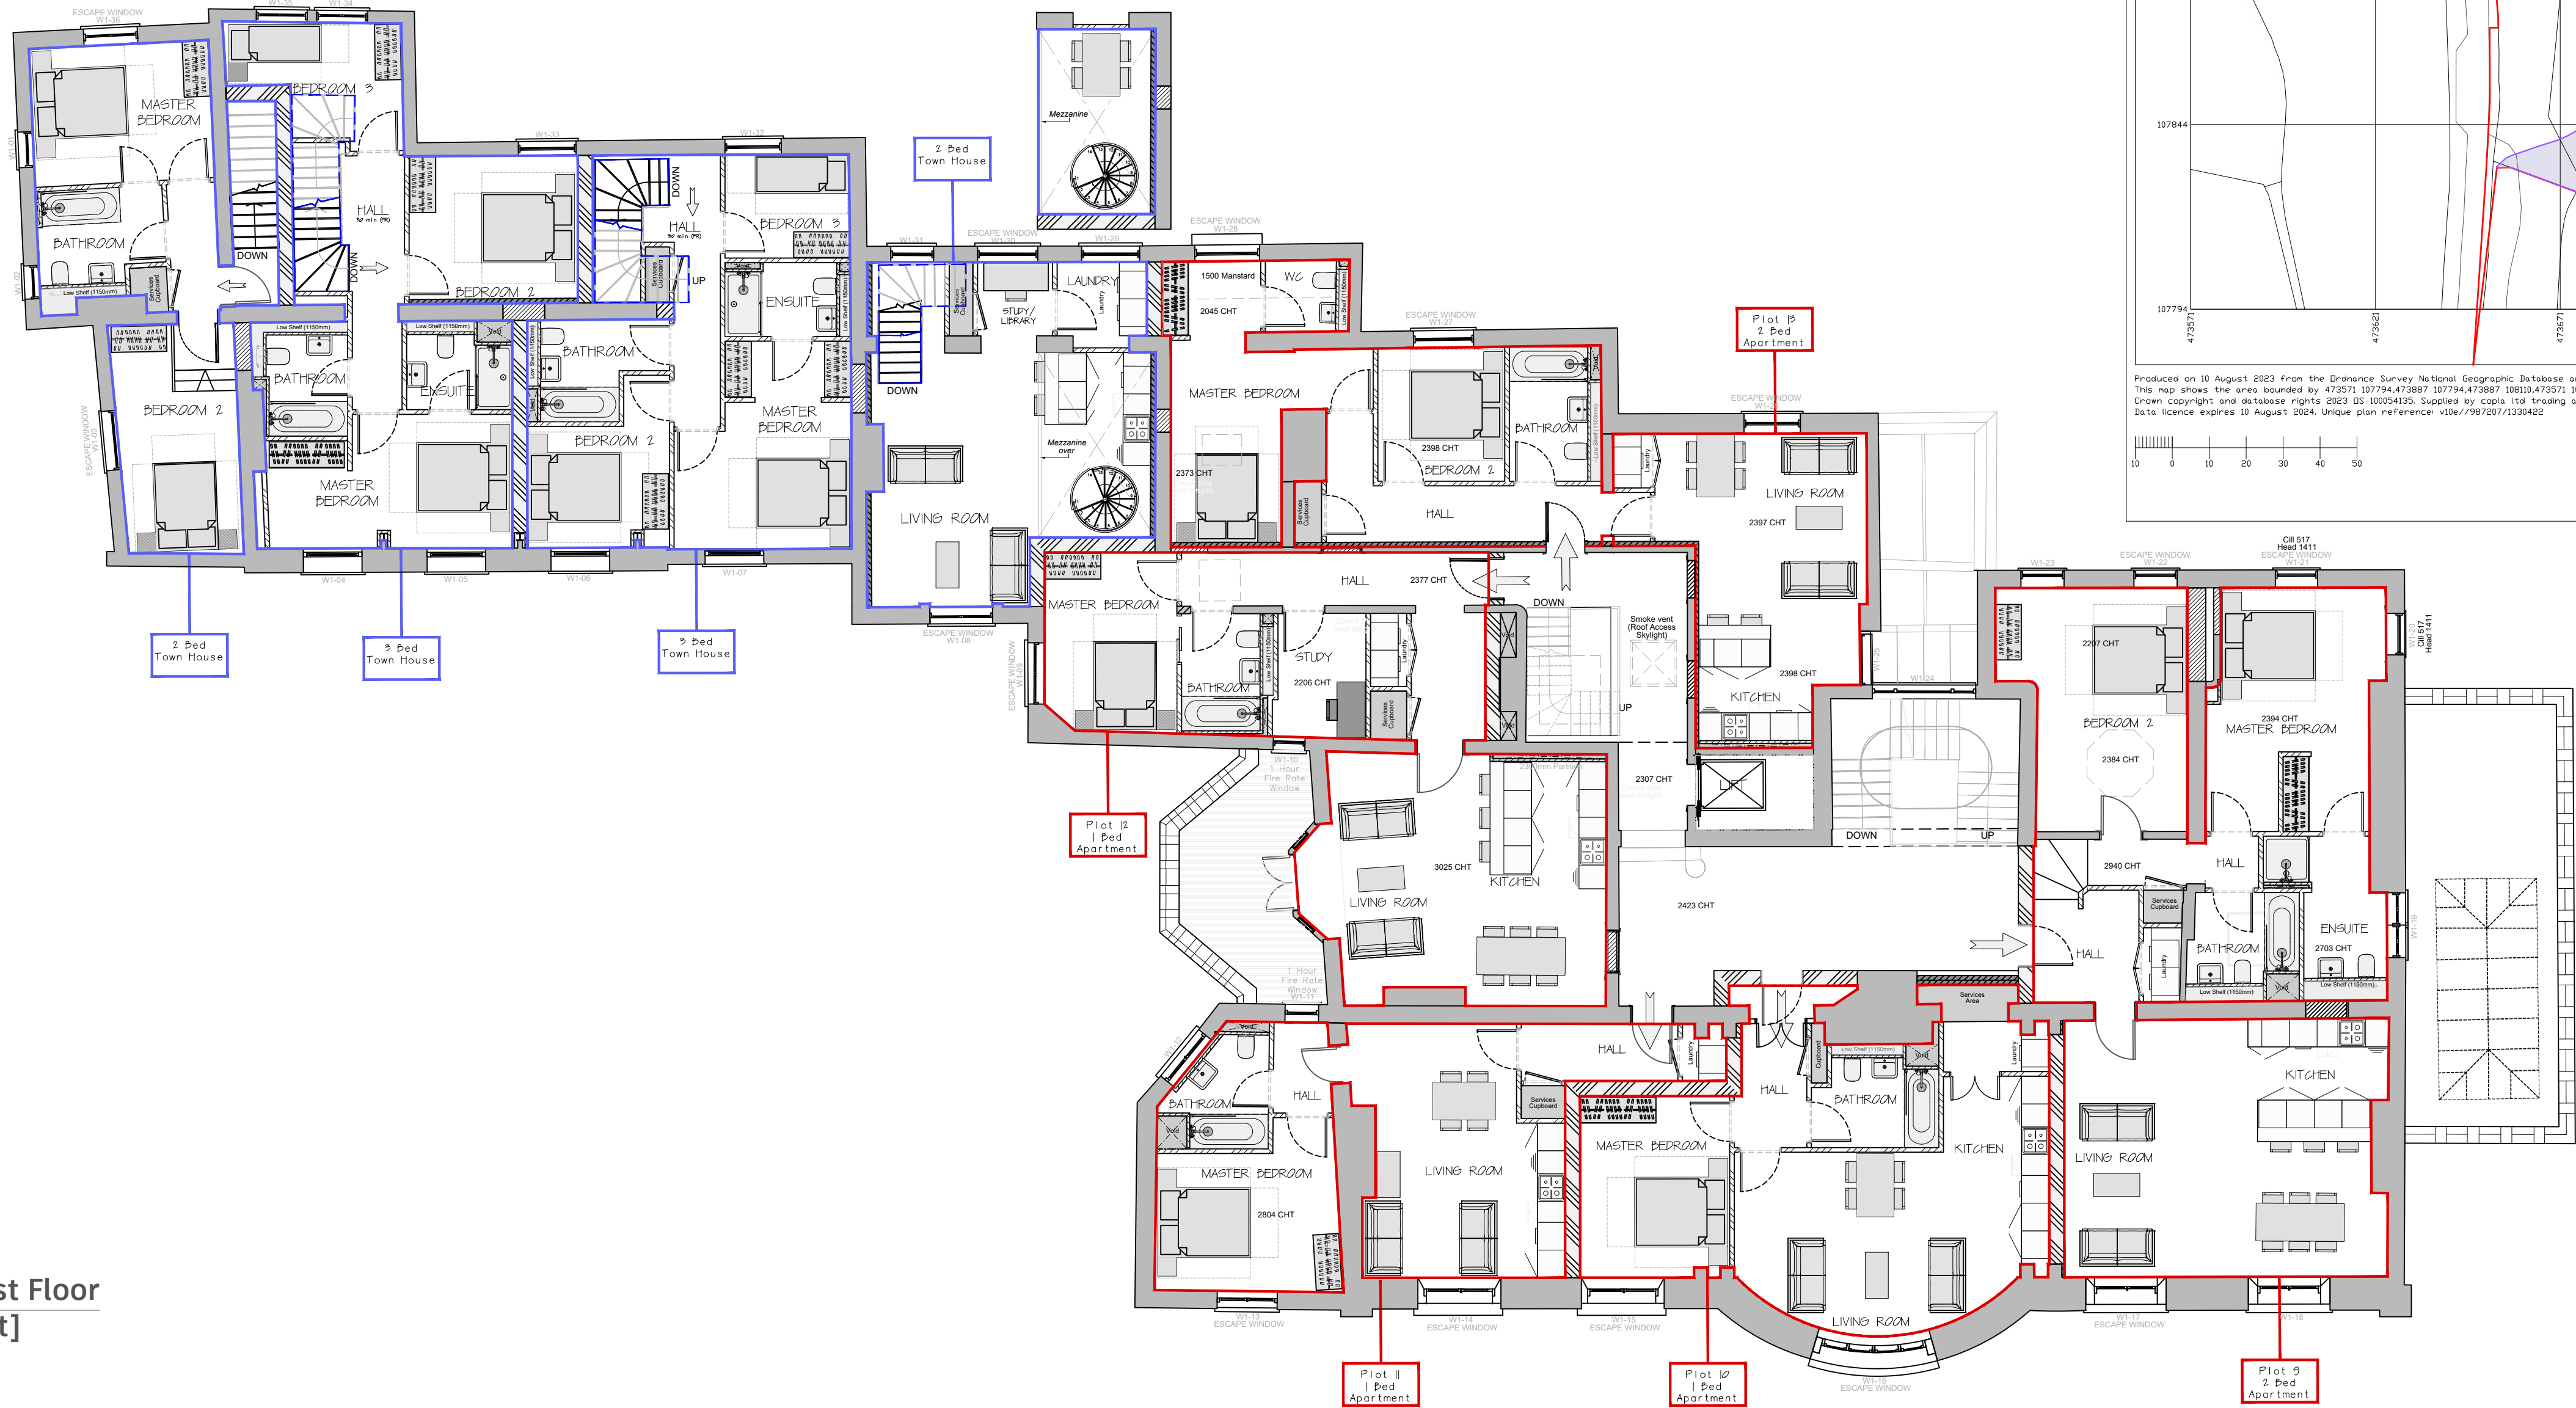


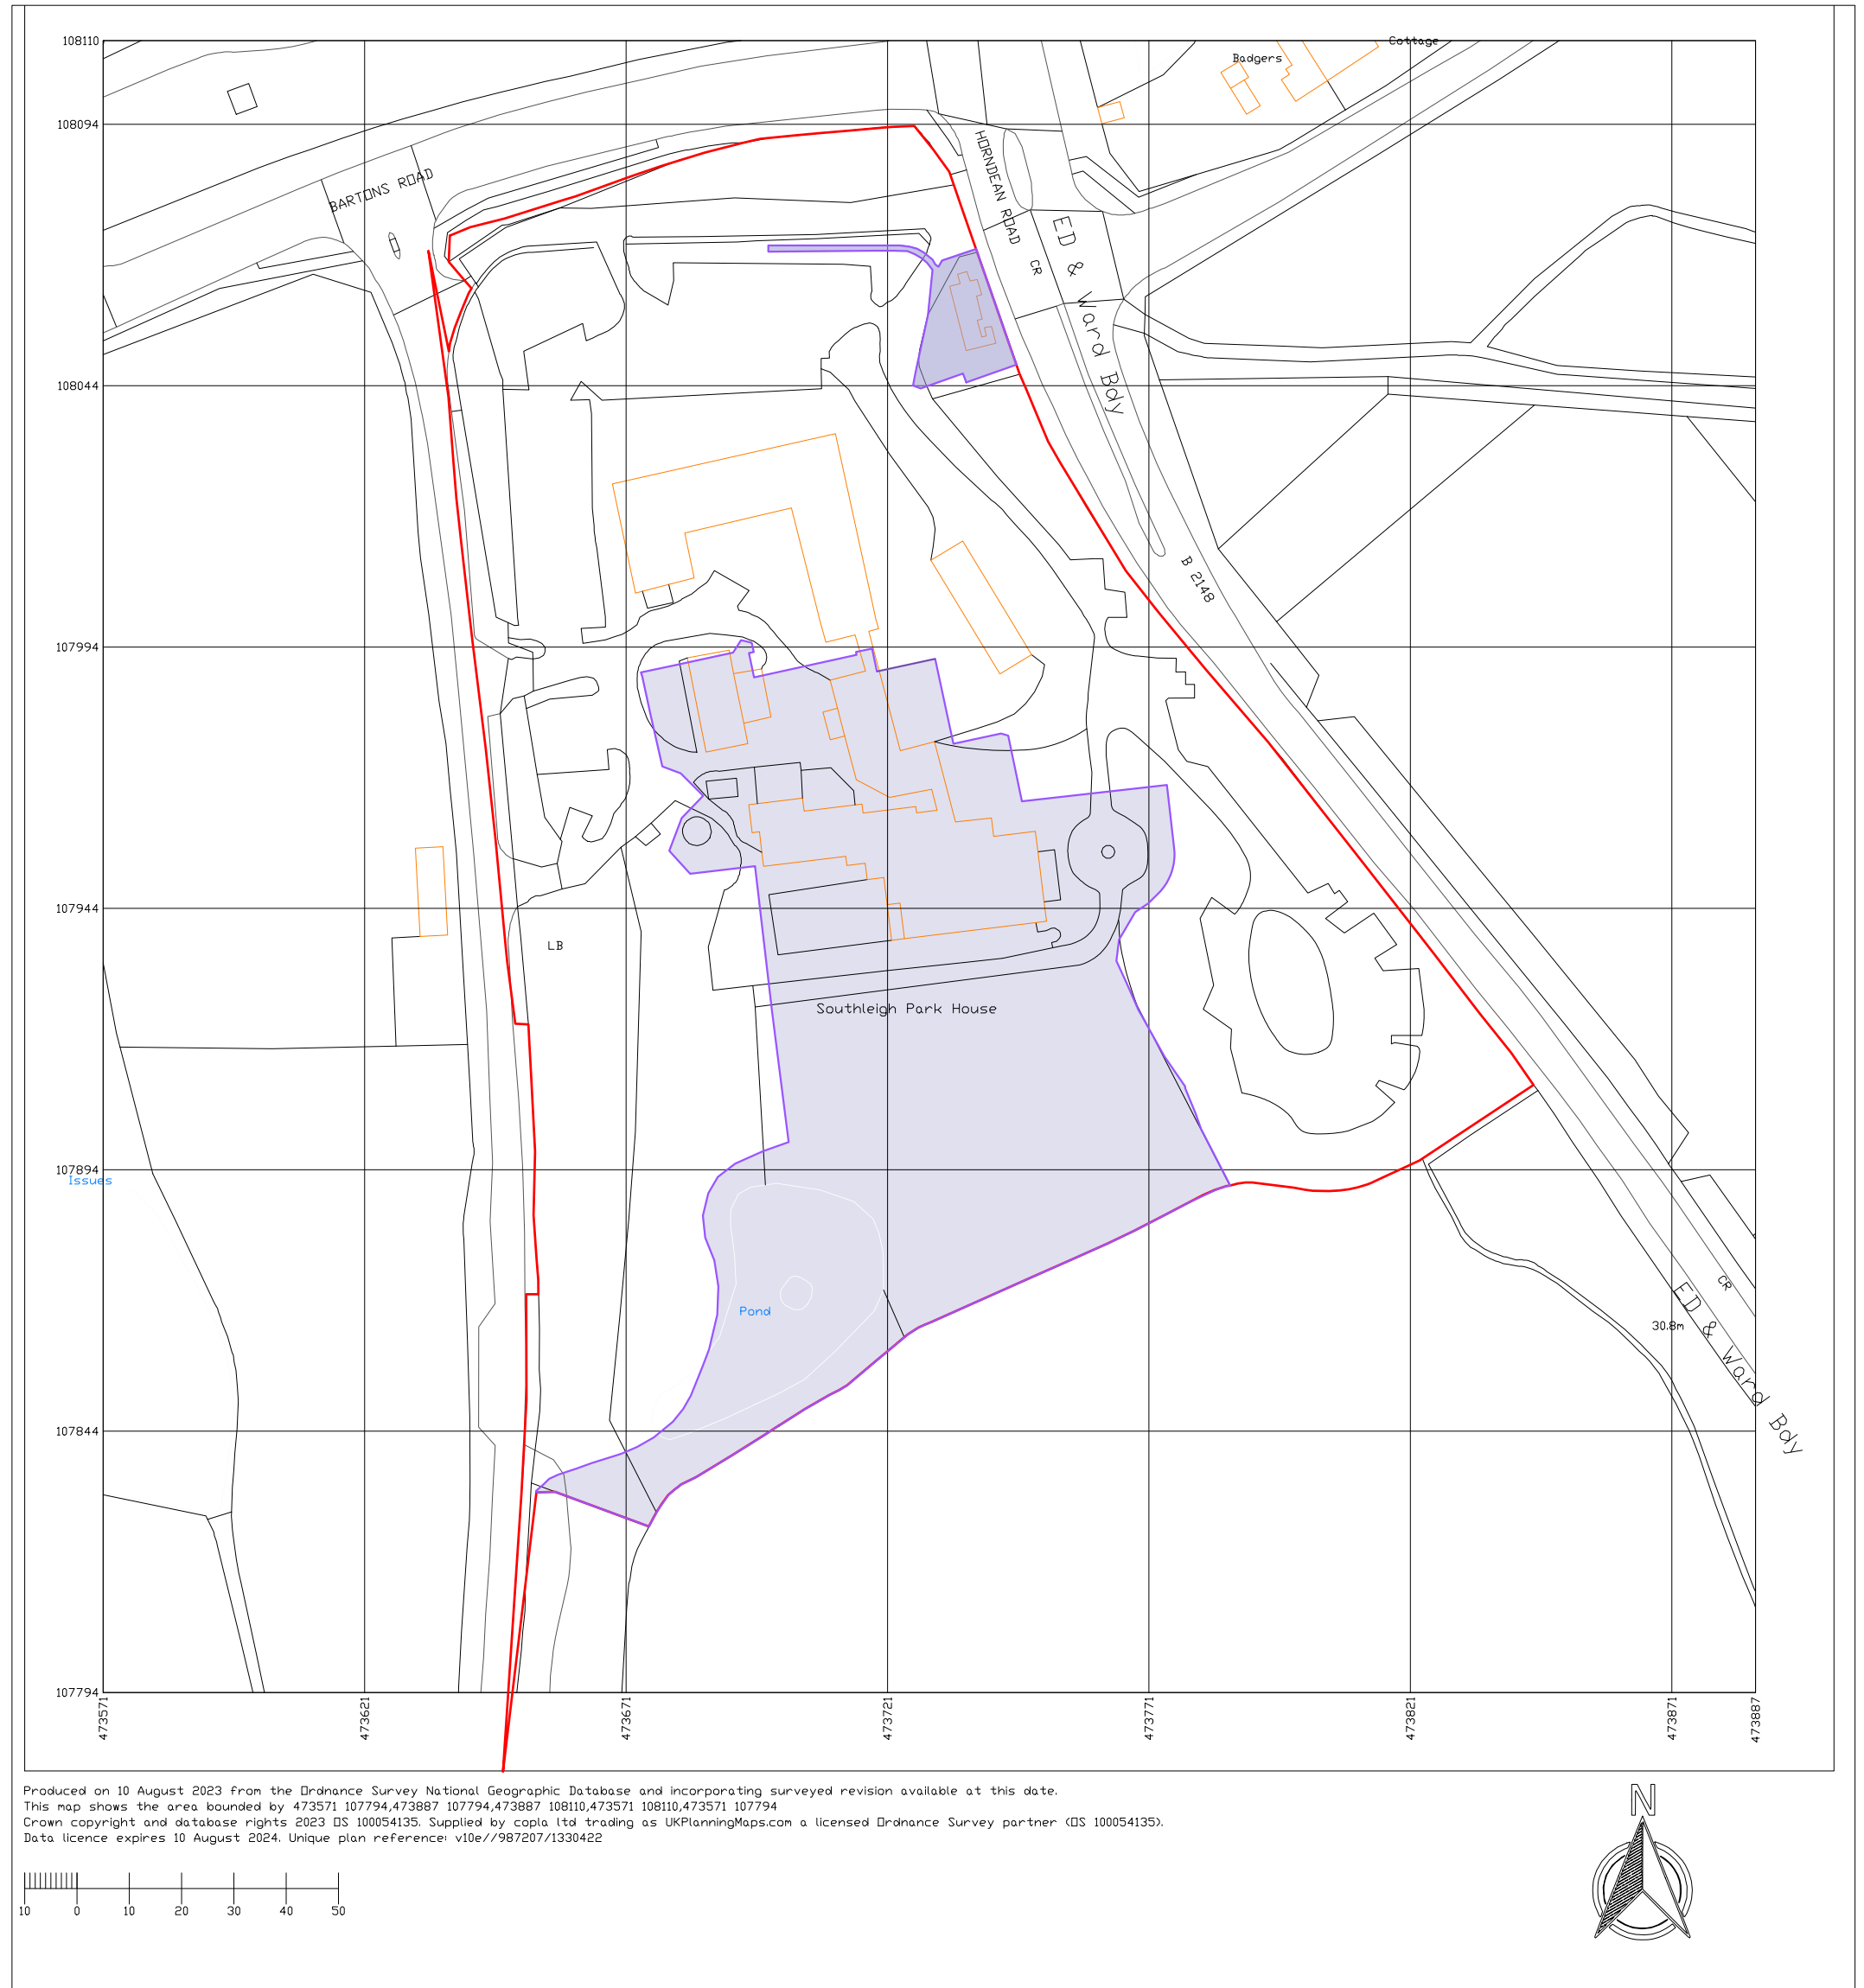

Manor House First Floor
[Proposed Layout]
Scale 1:100@A1

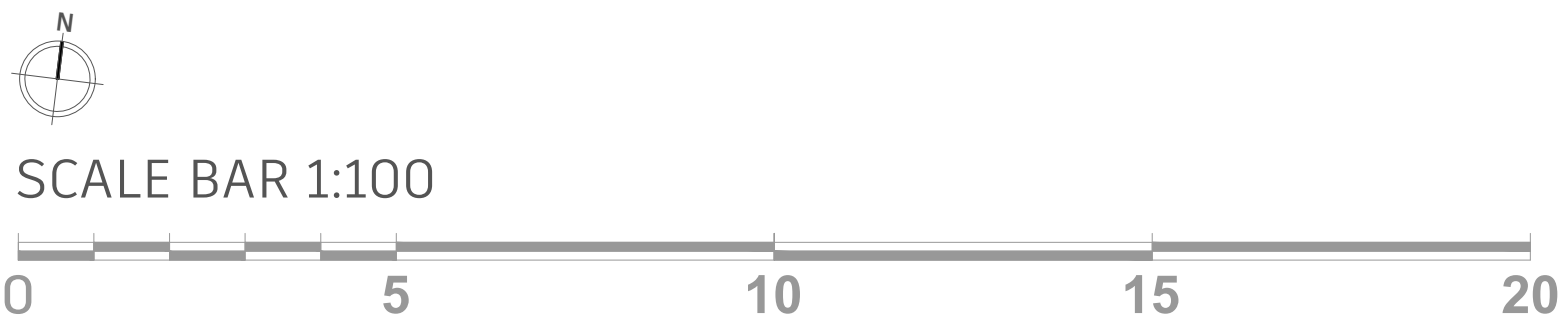

OS SITE LOCATION MAP
SCALE 1:1250 @A1

C	Minor amendments	HC	CMH	22.08.23
B	Conservation Alterations	CDM	CMH	21.08.23
Rev:	Description:	Drawn:	Checked:	Date:
Drawing Status:				
PLANNING				
CONCEPT - TENDER - APPROVAL - CONTRACT - CONSTRUCTION - AS BUILT				
		M4, The Millennium Centre, Crosby Way, Farnham Surrey GU9 7XX +44 (0)1252 745200 info@fsl-group.co.uk www.fsl-group.co.uk		
Client:		Site Address:		
Bargate Homes		Southleigh Park House Havant PO9 2PE		
Floor & Drawing:				
Manor House First Floor Proposed General Layout				
Drawing Number:				
28473-MANOR- 1-GA-PR - C				
Project Number		Building	Drawing Code	Revision
Produced By:		CMH		
Creation Date:		14/08/23		
Scale:		SCALE VAR@A1		
Drawing Notes: Figured dimensions only are to be taken from this drawing - DO NOT SCALE. Contractors must verify all dimensions prior to construction and any discrepancies are to be reported.Design © FSL Group				