


50 Morelands Road, Waterloo, PO7 5PS

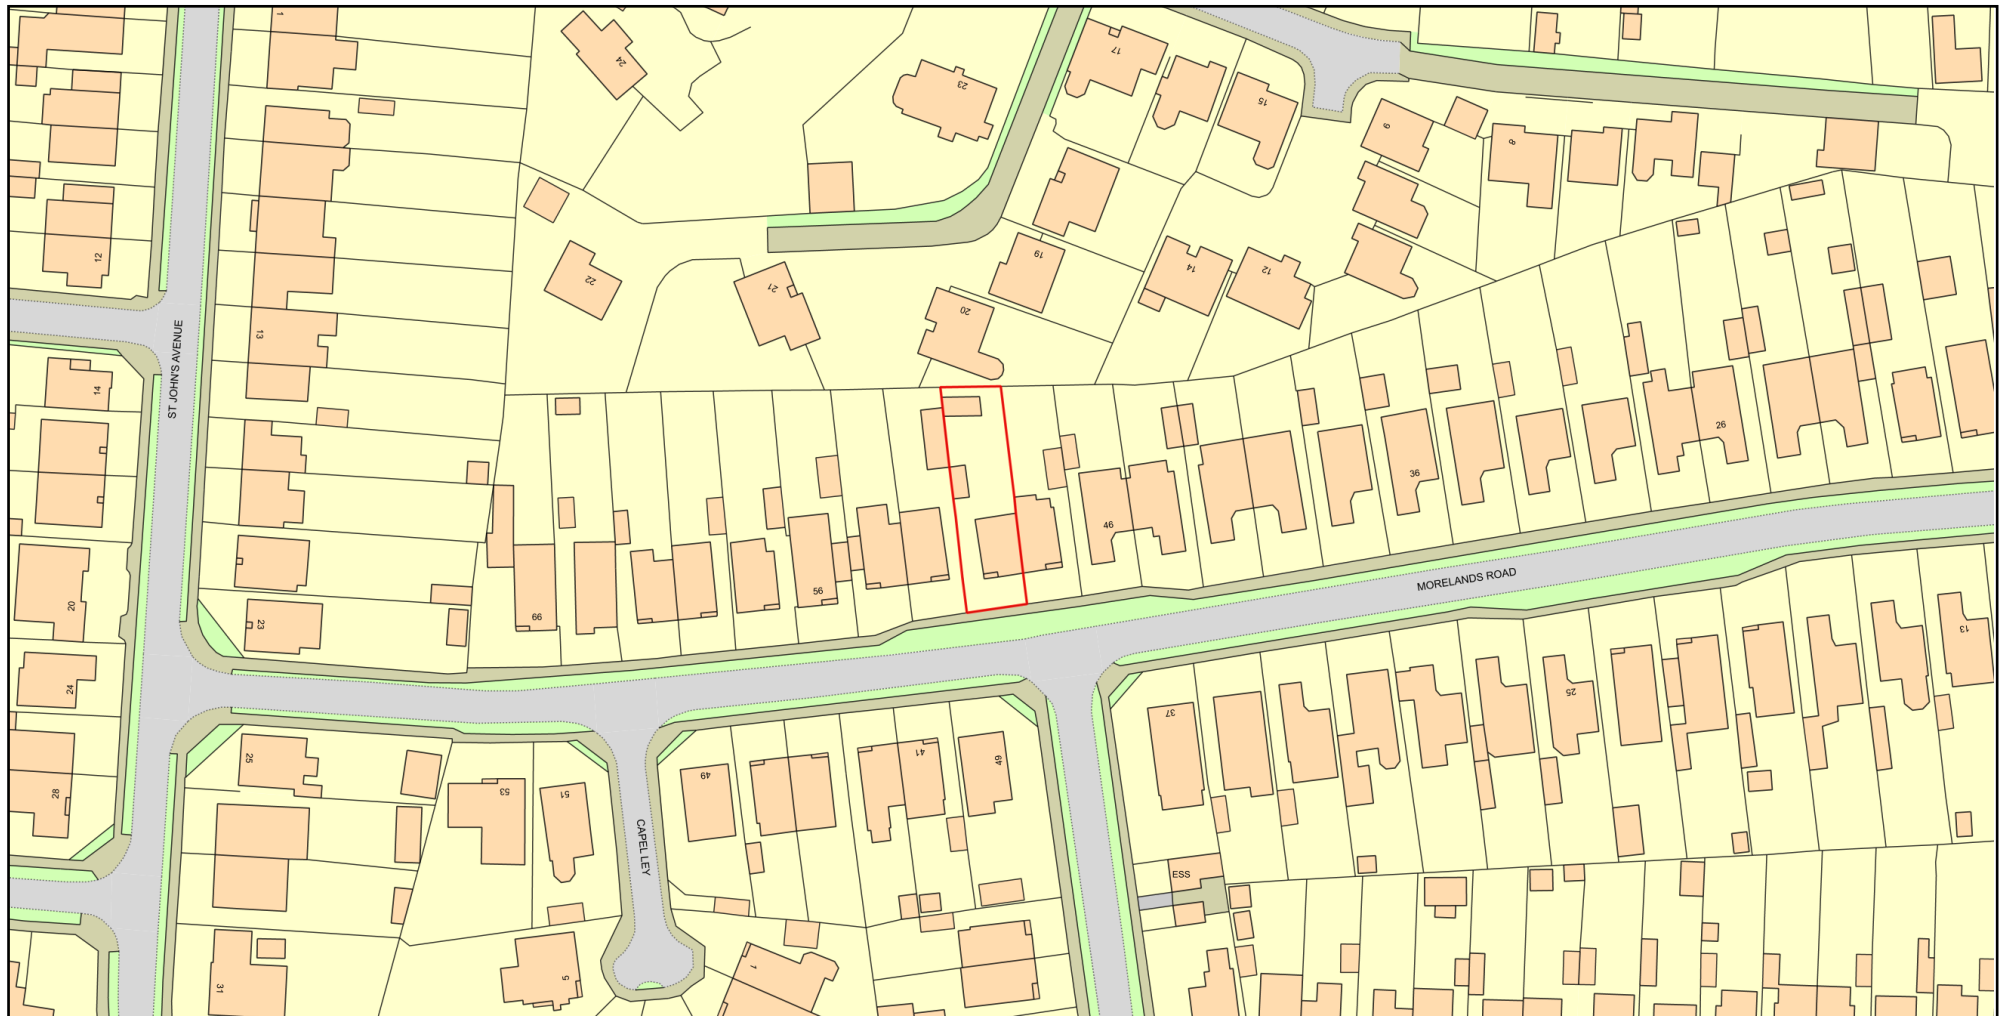

0 50
Metres



Plan Produced for: MR RYAN WHITE

Date Produced: 15 Apr 2023

Plan Reference Number: TQRQM23105114151402

Scale: 1:1250 @ A4

© Crown copyright and database rights 2023 OS 100042766

