




CAAD

Critchley Architecture And Design Ltd.
Contact: 02392 474 919 | info@caad.online

The Old Brewery, 15E South Street, Havant, PO9 1BU

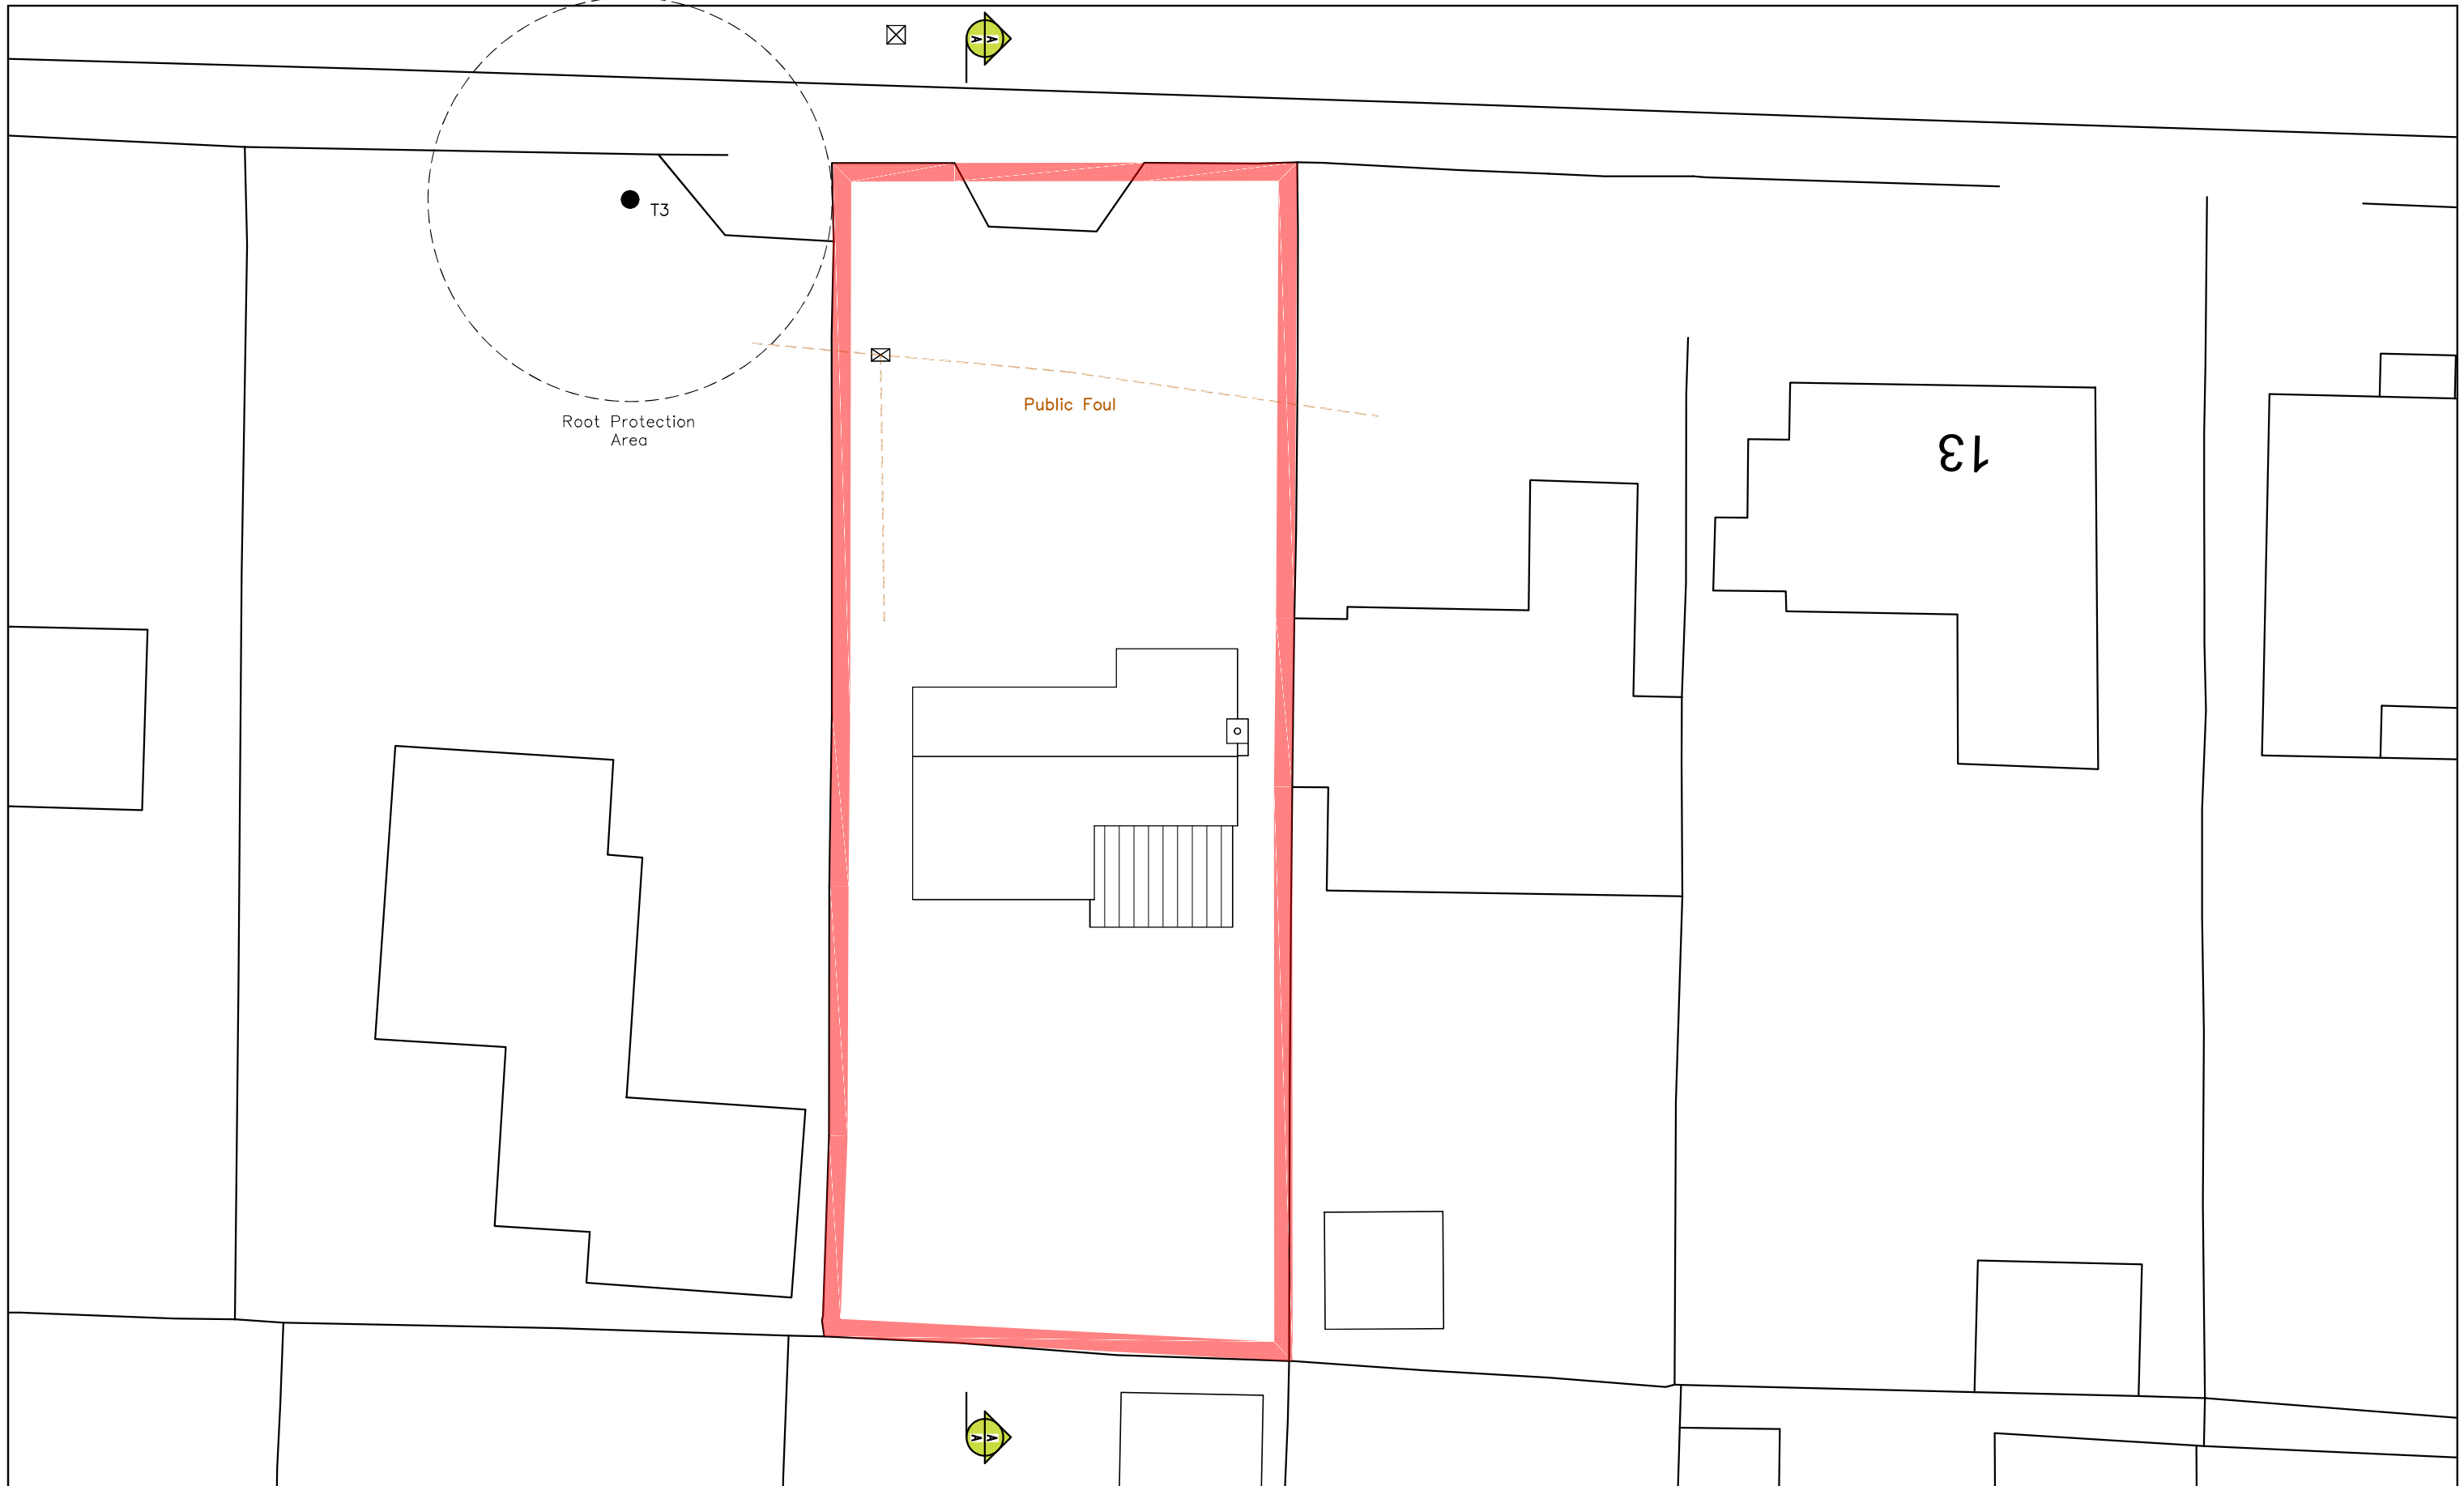

Existing Site Plan

Revisions	a) Note/Date/Initial
	b)
	c)
	d)

17 Summerhill Road,
Waterlooville,
PO8 8XD

Scale A1=1:100, A3=1:200
Drawn SAR
Date 02/11/2022

22097-102⁰

20m

40m

60m

80m