



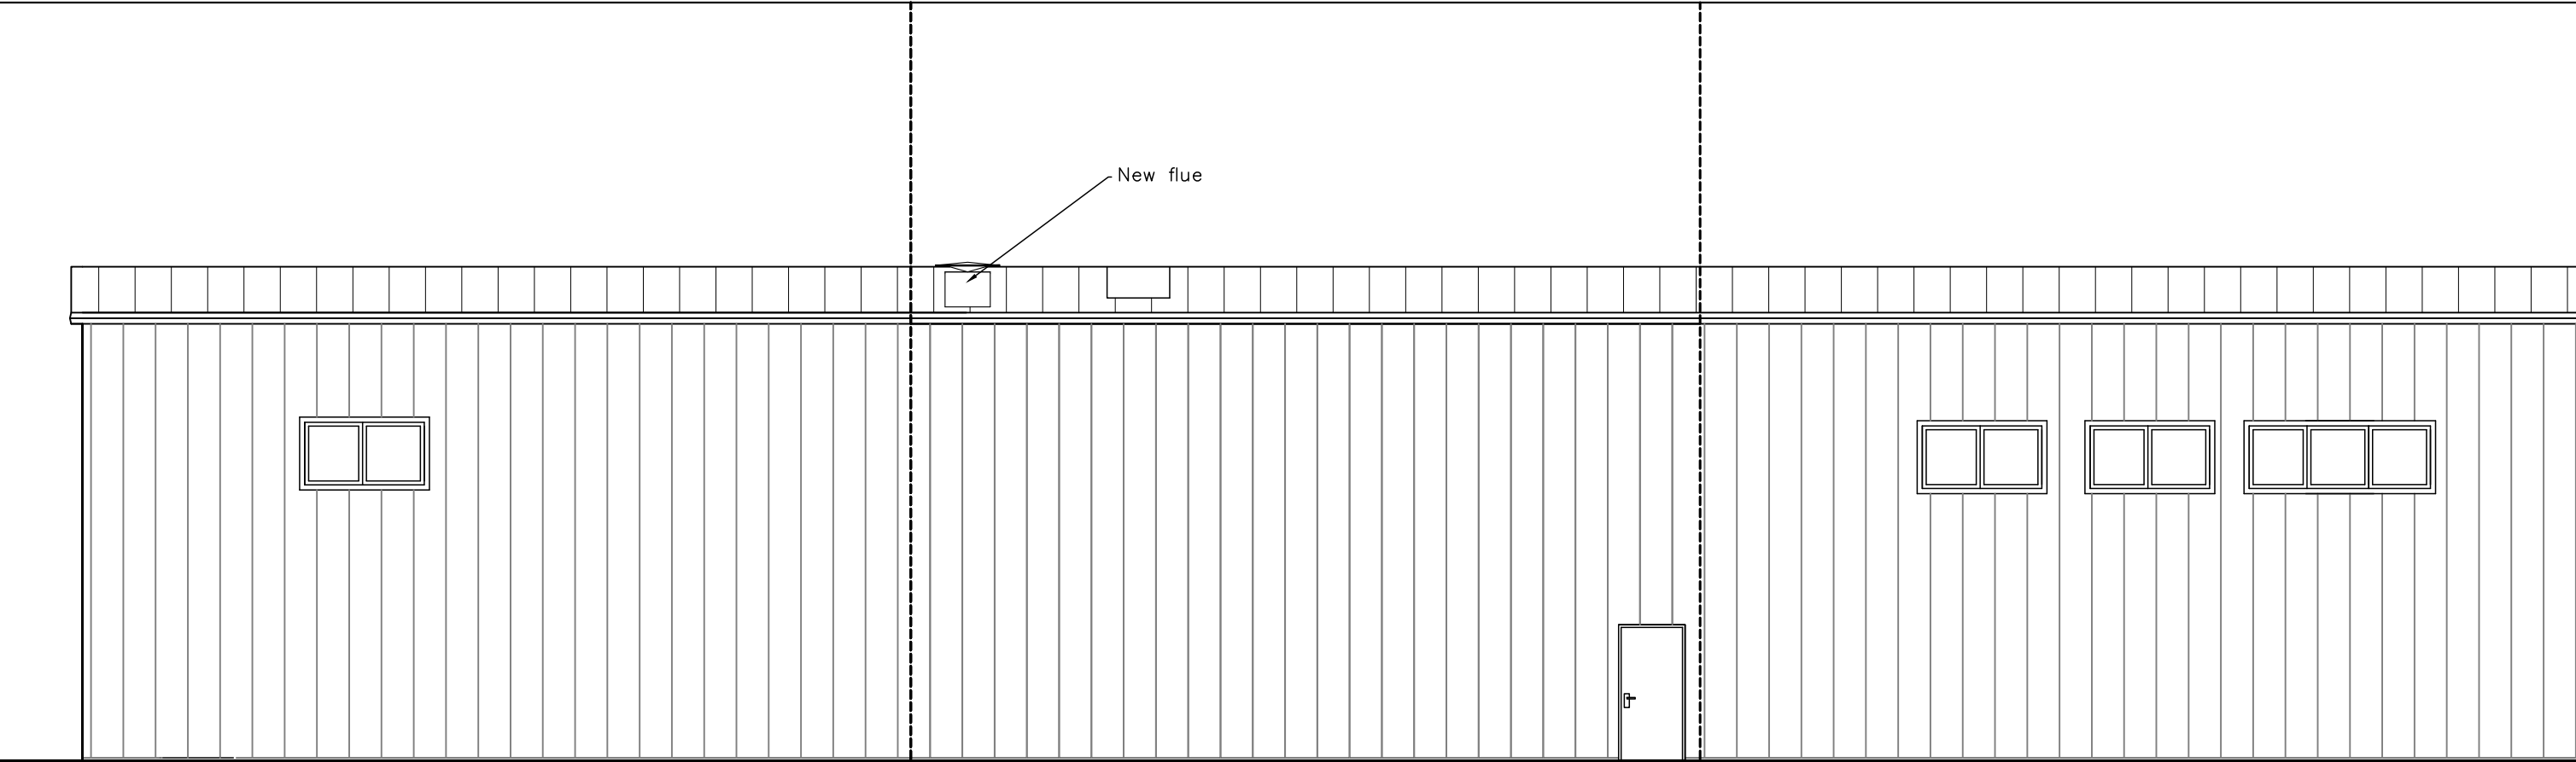

EAST

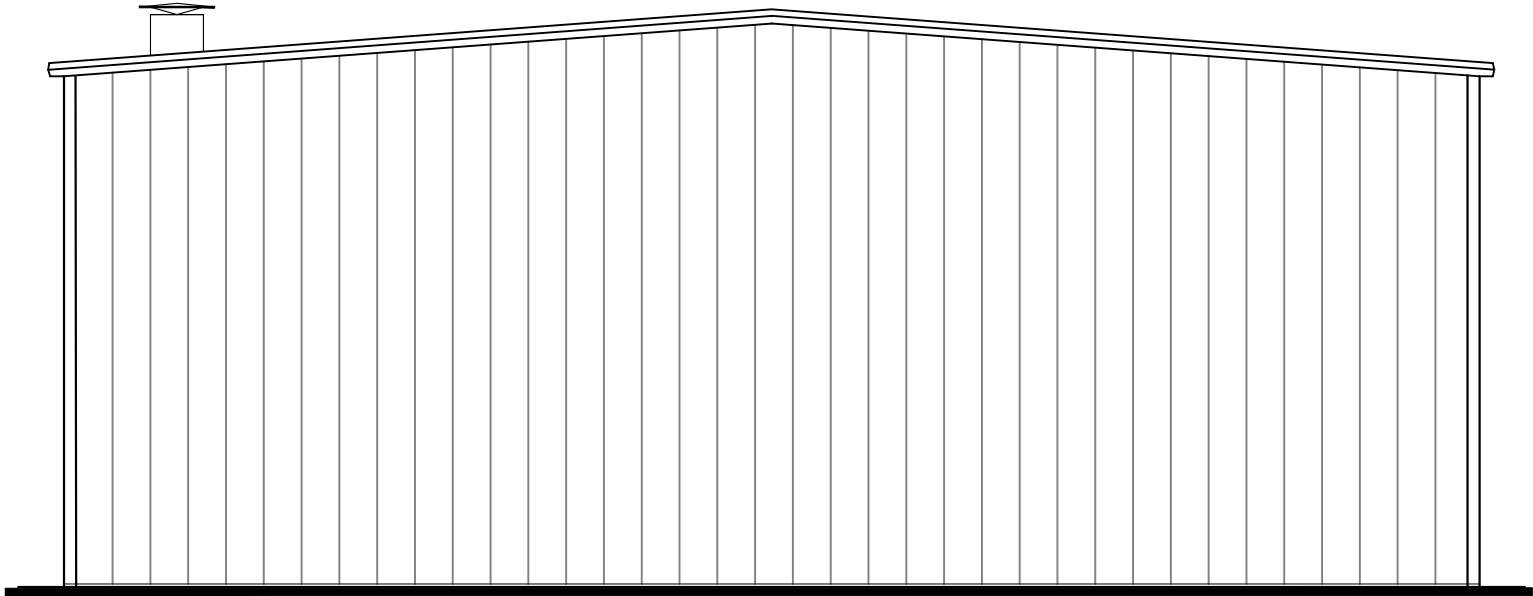

NORTH



Critchley Architecture And Design Ltd.  
Contact: 02392 474 919 | info@caad.online  
The Old Bakery, 34 North Street, Havant, PO9 1PT

PROPOSED ELEVATIONS

|           |                                 |
|-----------|---------------------------------|
| Revisions | a) Flue revisions/16.08.2023/ZS |
|           | b)                              |
|           | c)                              |
|           | d)                              |

Unit 9,  
Dakota Business Park,  
14 Downley Road,  
Havant,  
PO9 2NJ

Scale A1=1:50, A3=1:100  
Drawn ZS  
Date 11/08/23

23051-502<sup>A</sup>

