


Block plan - 1-4 Brewster Close garages

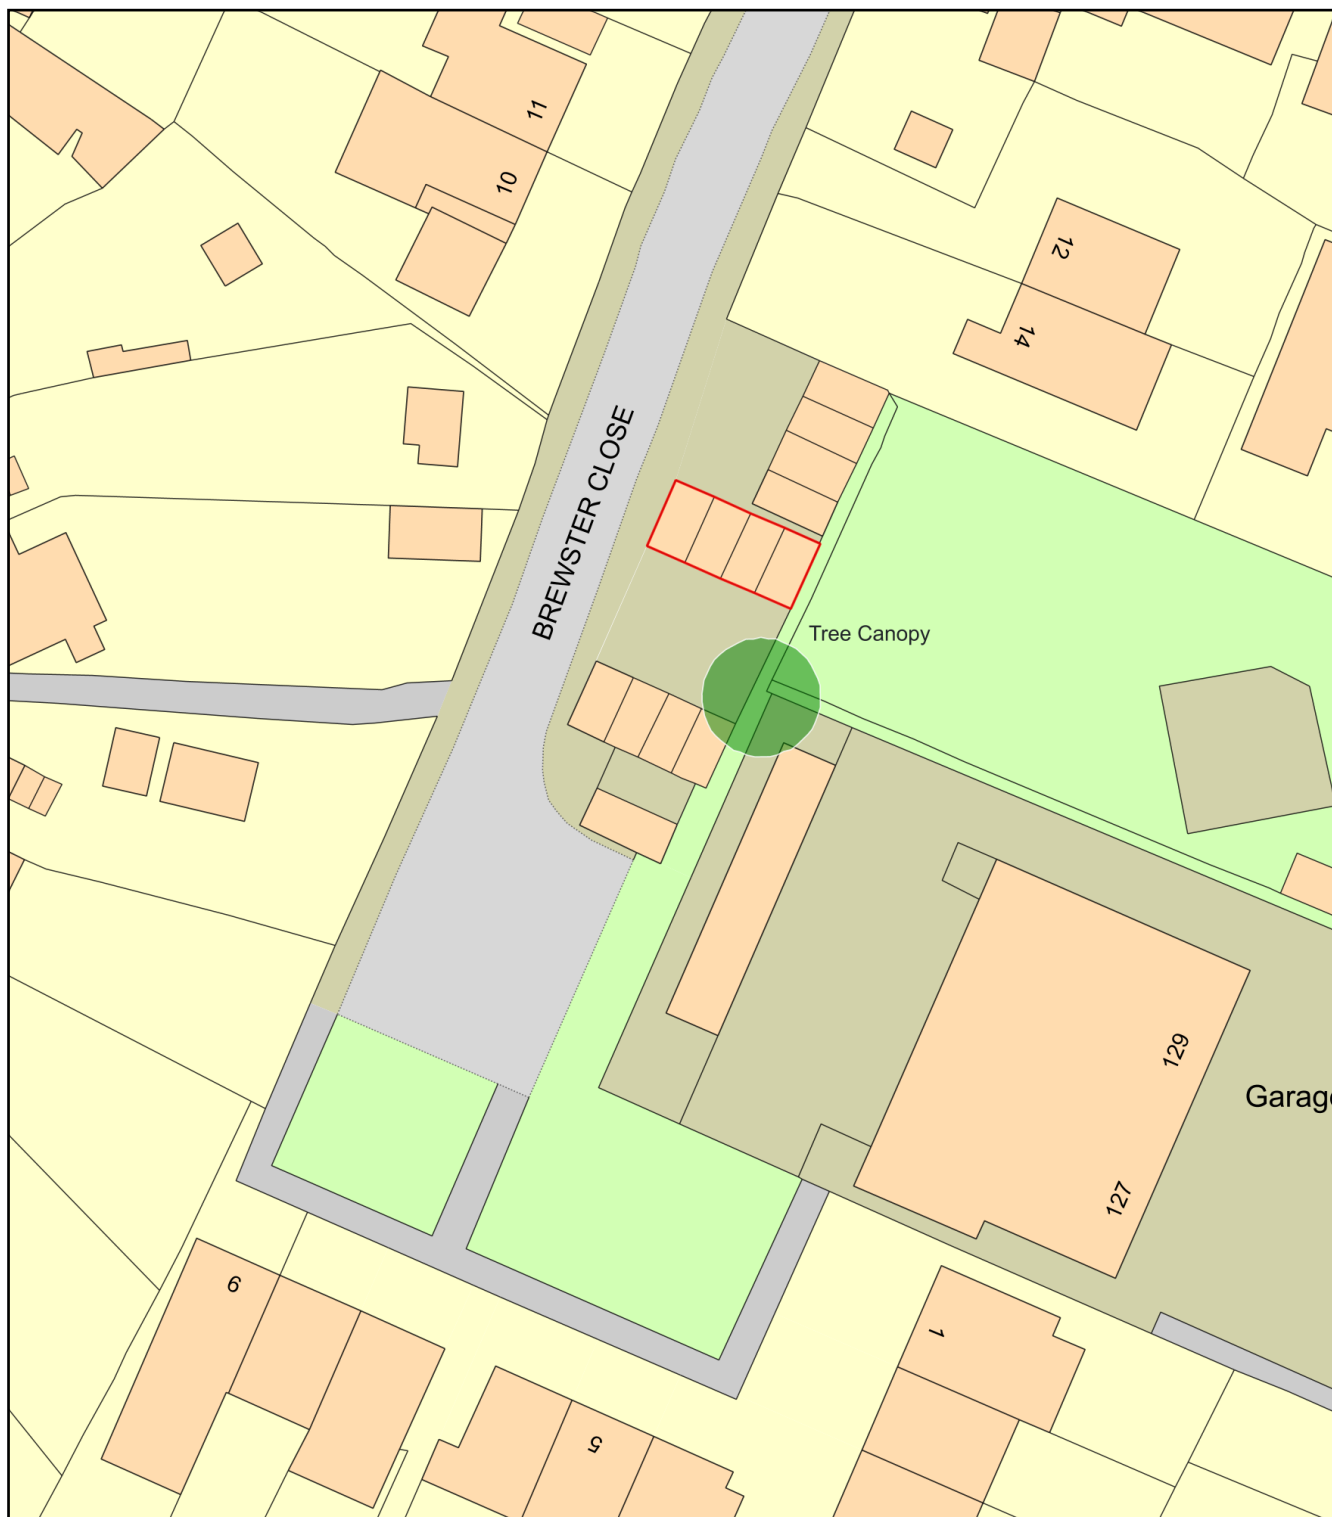

0 20
Metres



Plan Produced for: Lesley Sommerville

Date Produced: 20 Sep 2023

Plan Reference Number: TQRQM23263121532592

Scale: 1:500 @ A4