


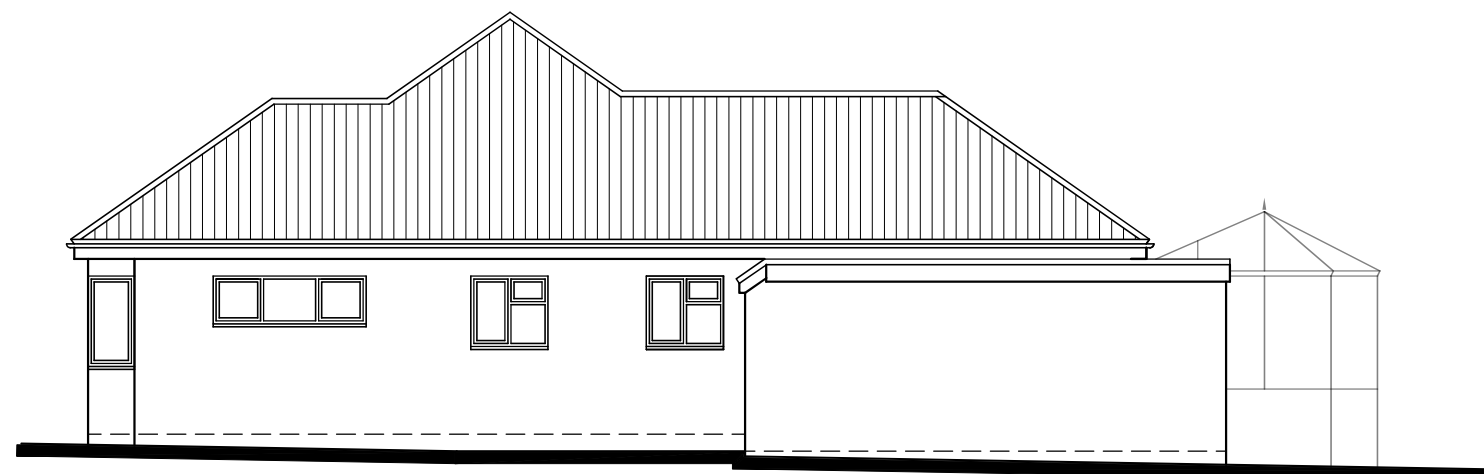


West Elevation



South Elevation



East Elevation

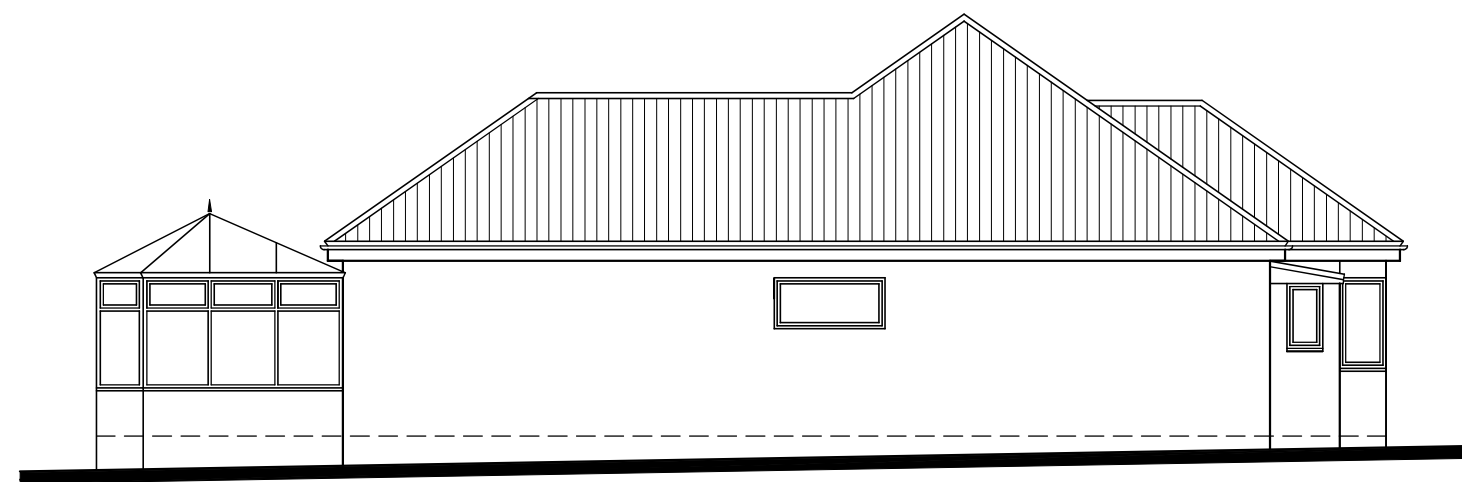

North Elevation

CAD

Critchley Architecture And Design Ltd.
Contact: 02392 474 919 | info@caad.online

The Old Brewery, 15E South Street, Havant, PO9 1BU

Existing Elevations

Revisions

- a) Note/Date/Initial
- b)
- c)
- d)

26 Castle Ave,
Havant,
Hampshire,
PO9 2RY

Scale A1=1:50, A3=1:100
Drawn SAR/ZS
Date 14/12/2022

22104-301⁰

10m

20m

30m

40m