


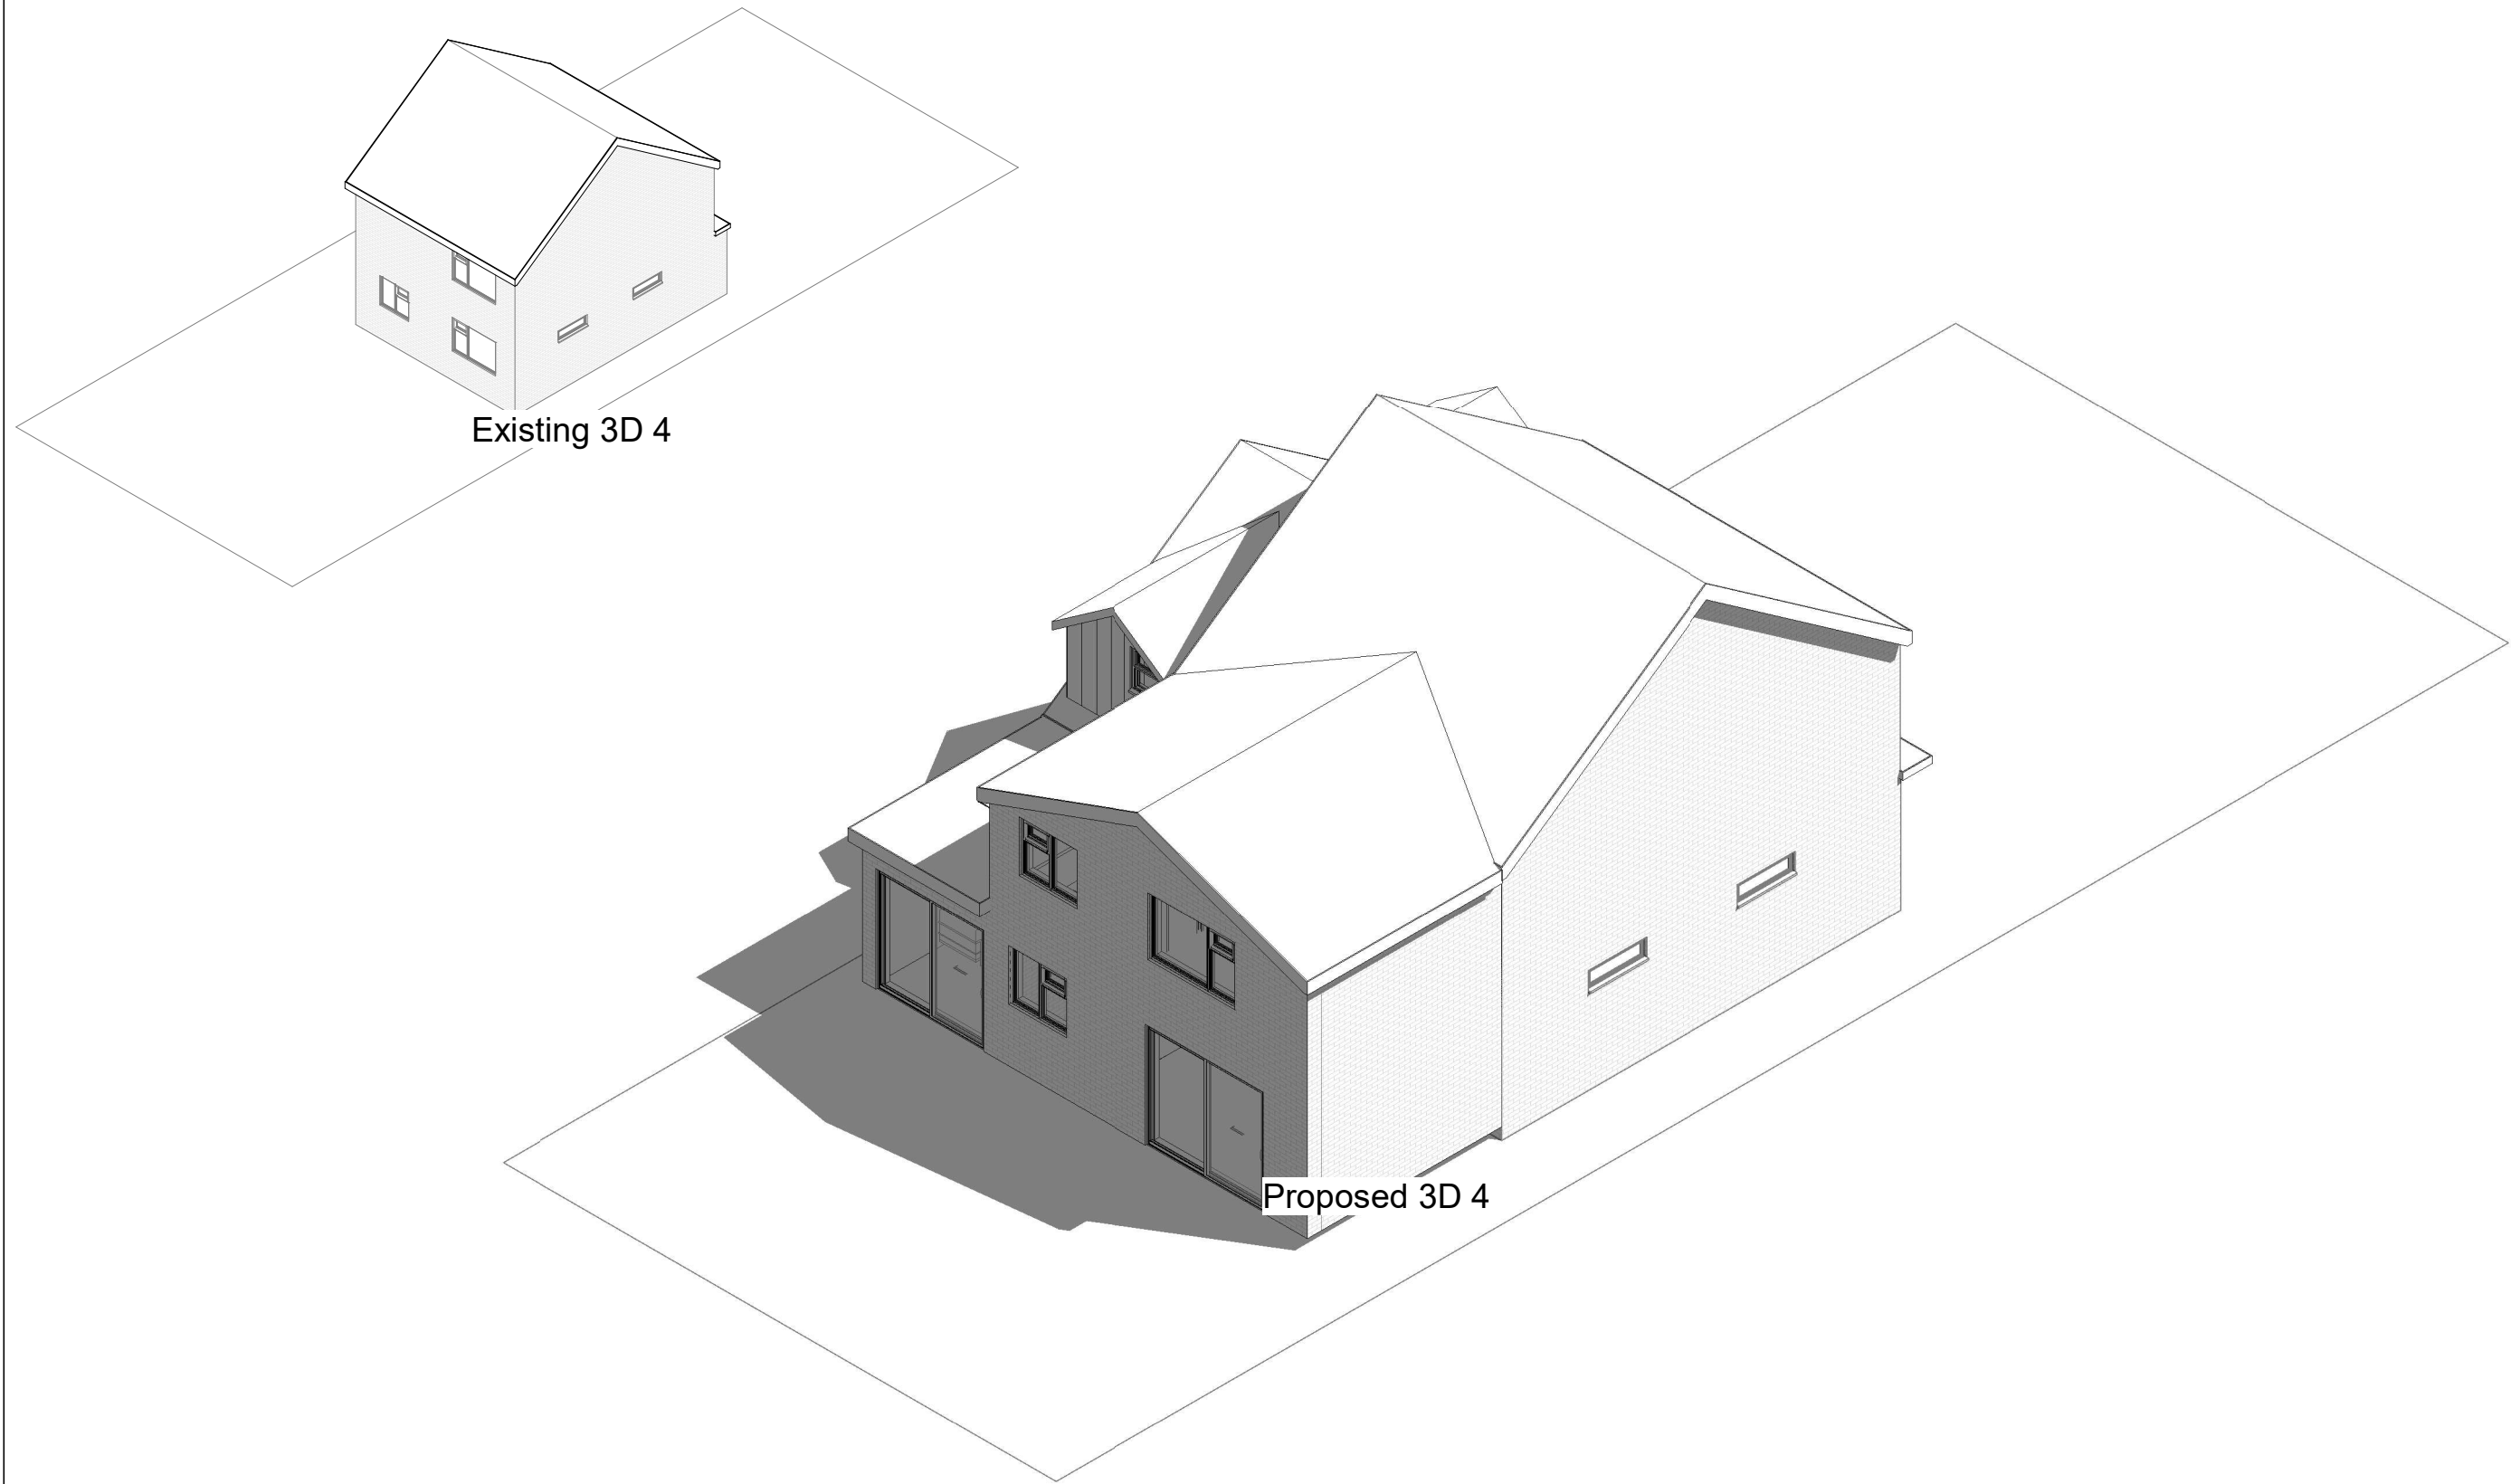

Existing 3D 4

Proposed 3D 4



1:500		50
1:200		20
1:100		10
1:50		5

All measurement to be checked on site prior to any commenment

Parkers Design Limited - The Studio @ 90, PO9 2PR

www.pexd.co.uk - info@parkersdesign.com - 07776 008822

PROJECT		97 Hart Plain Avenue PO8 8RG		CLIENT				Le May		
SHEET				Date		Issue Date		Scale (@ A3)		
				Drawn by		SW		DRAWING NUMBER		REV
				Checked by		SR		P 8		