


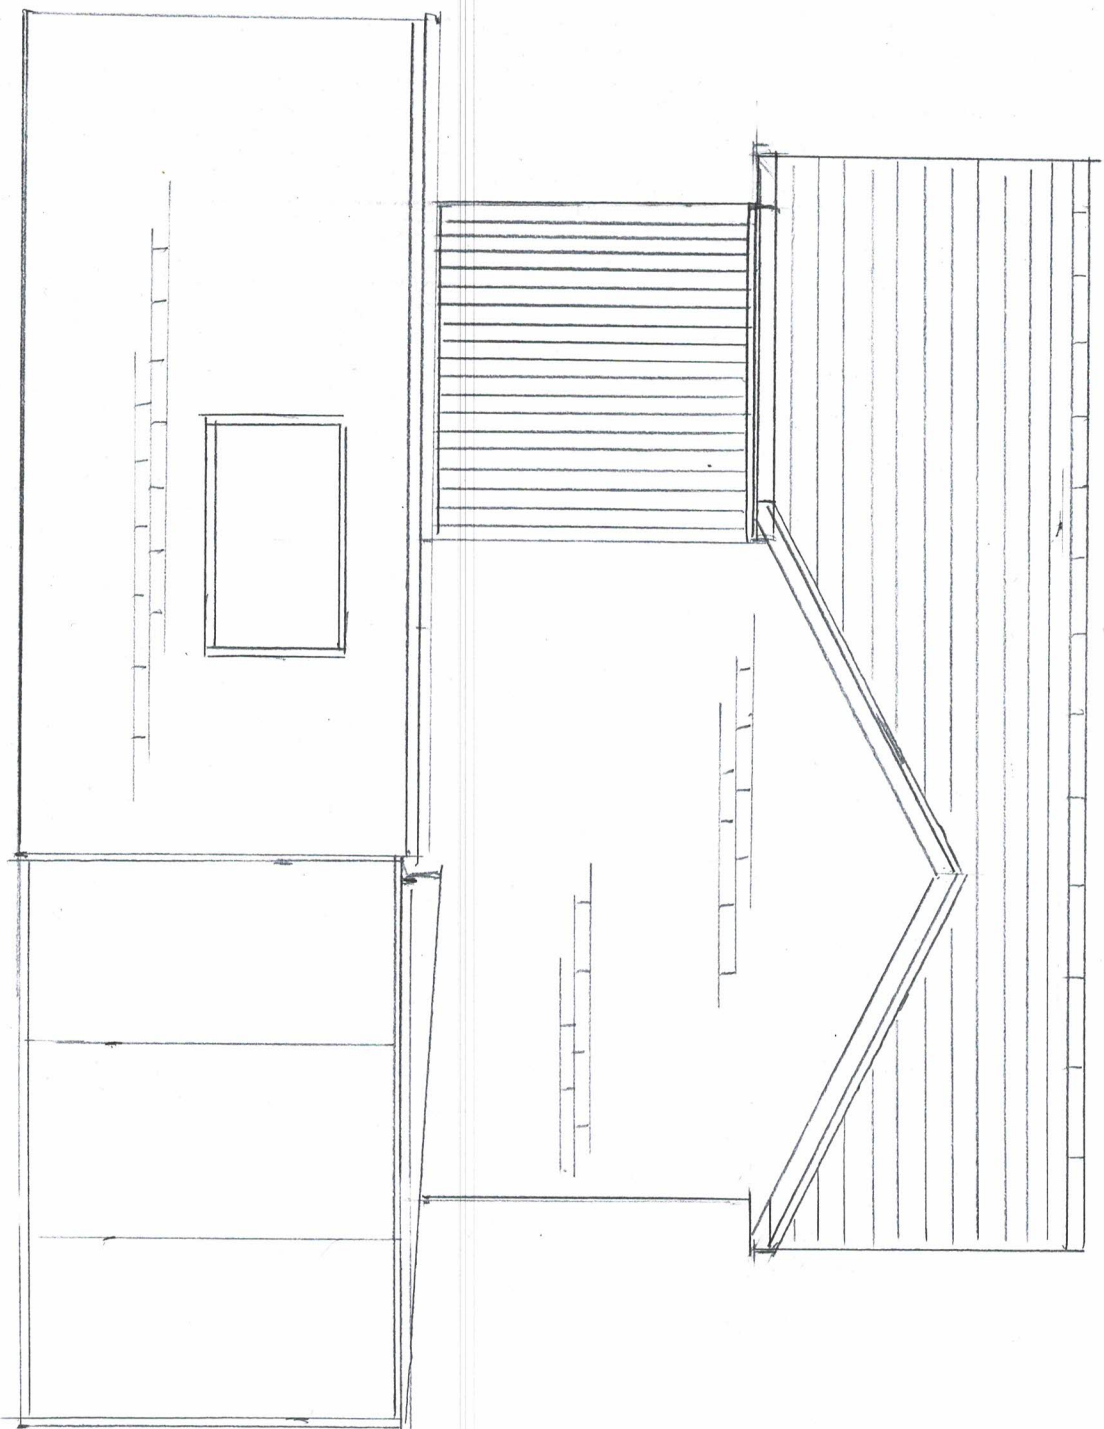

Proposed Side Elevation

0 1 2 3 4 5
Scale BAR

Woodside
Stakes Hill Road
Waterlooville
PO7-7BD
Scale 1-50