


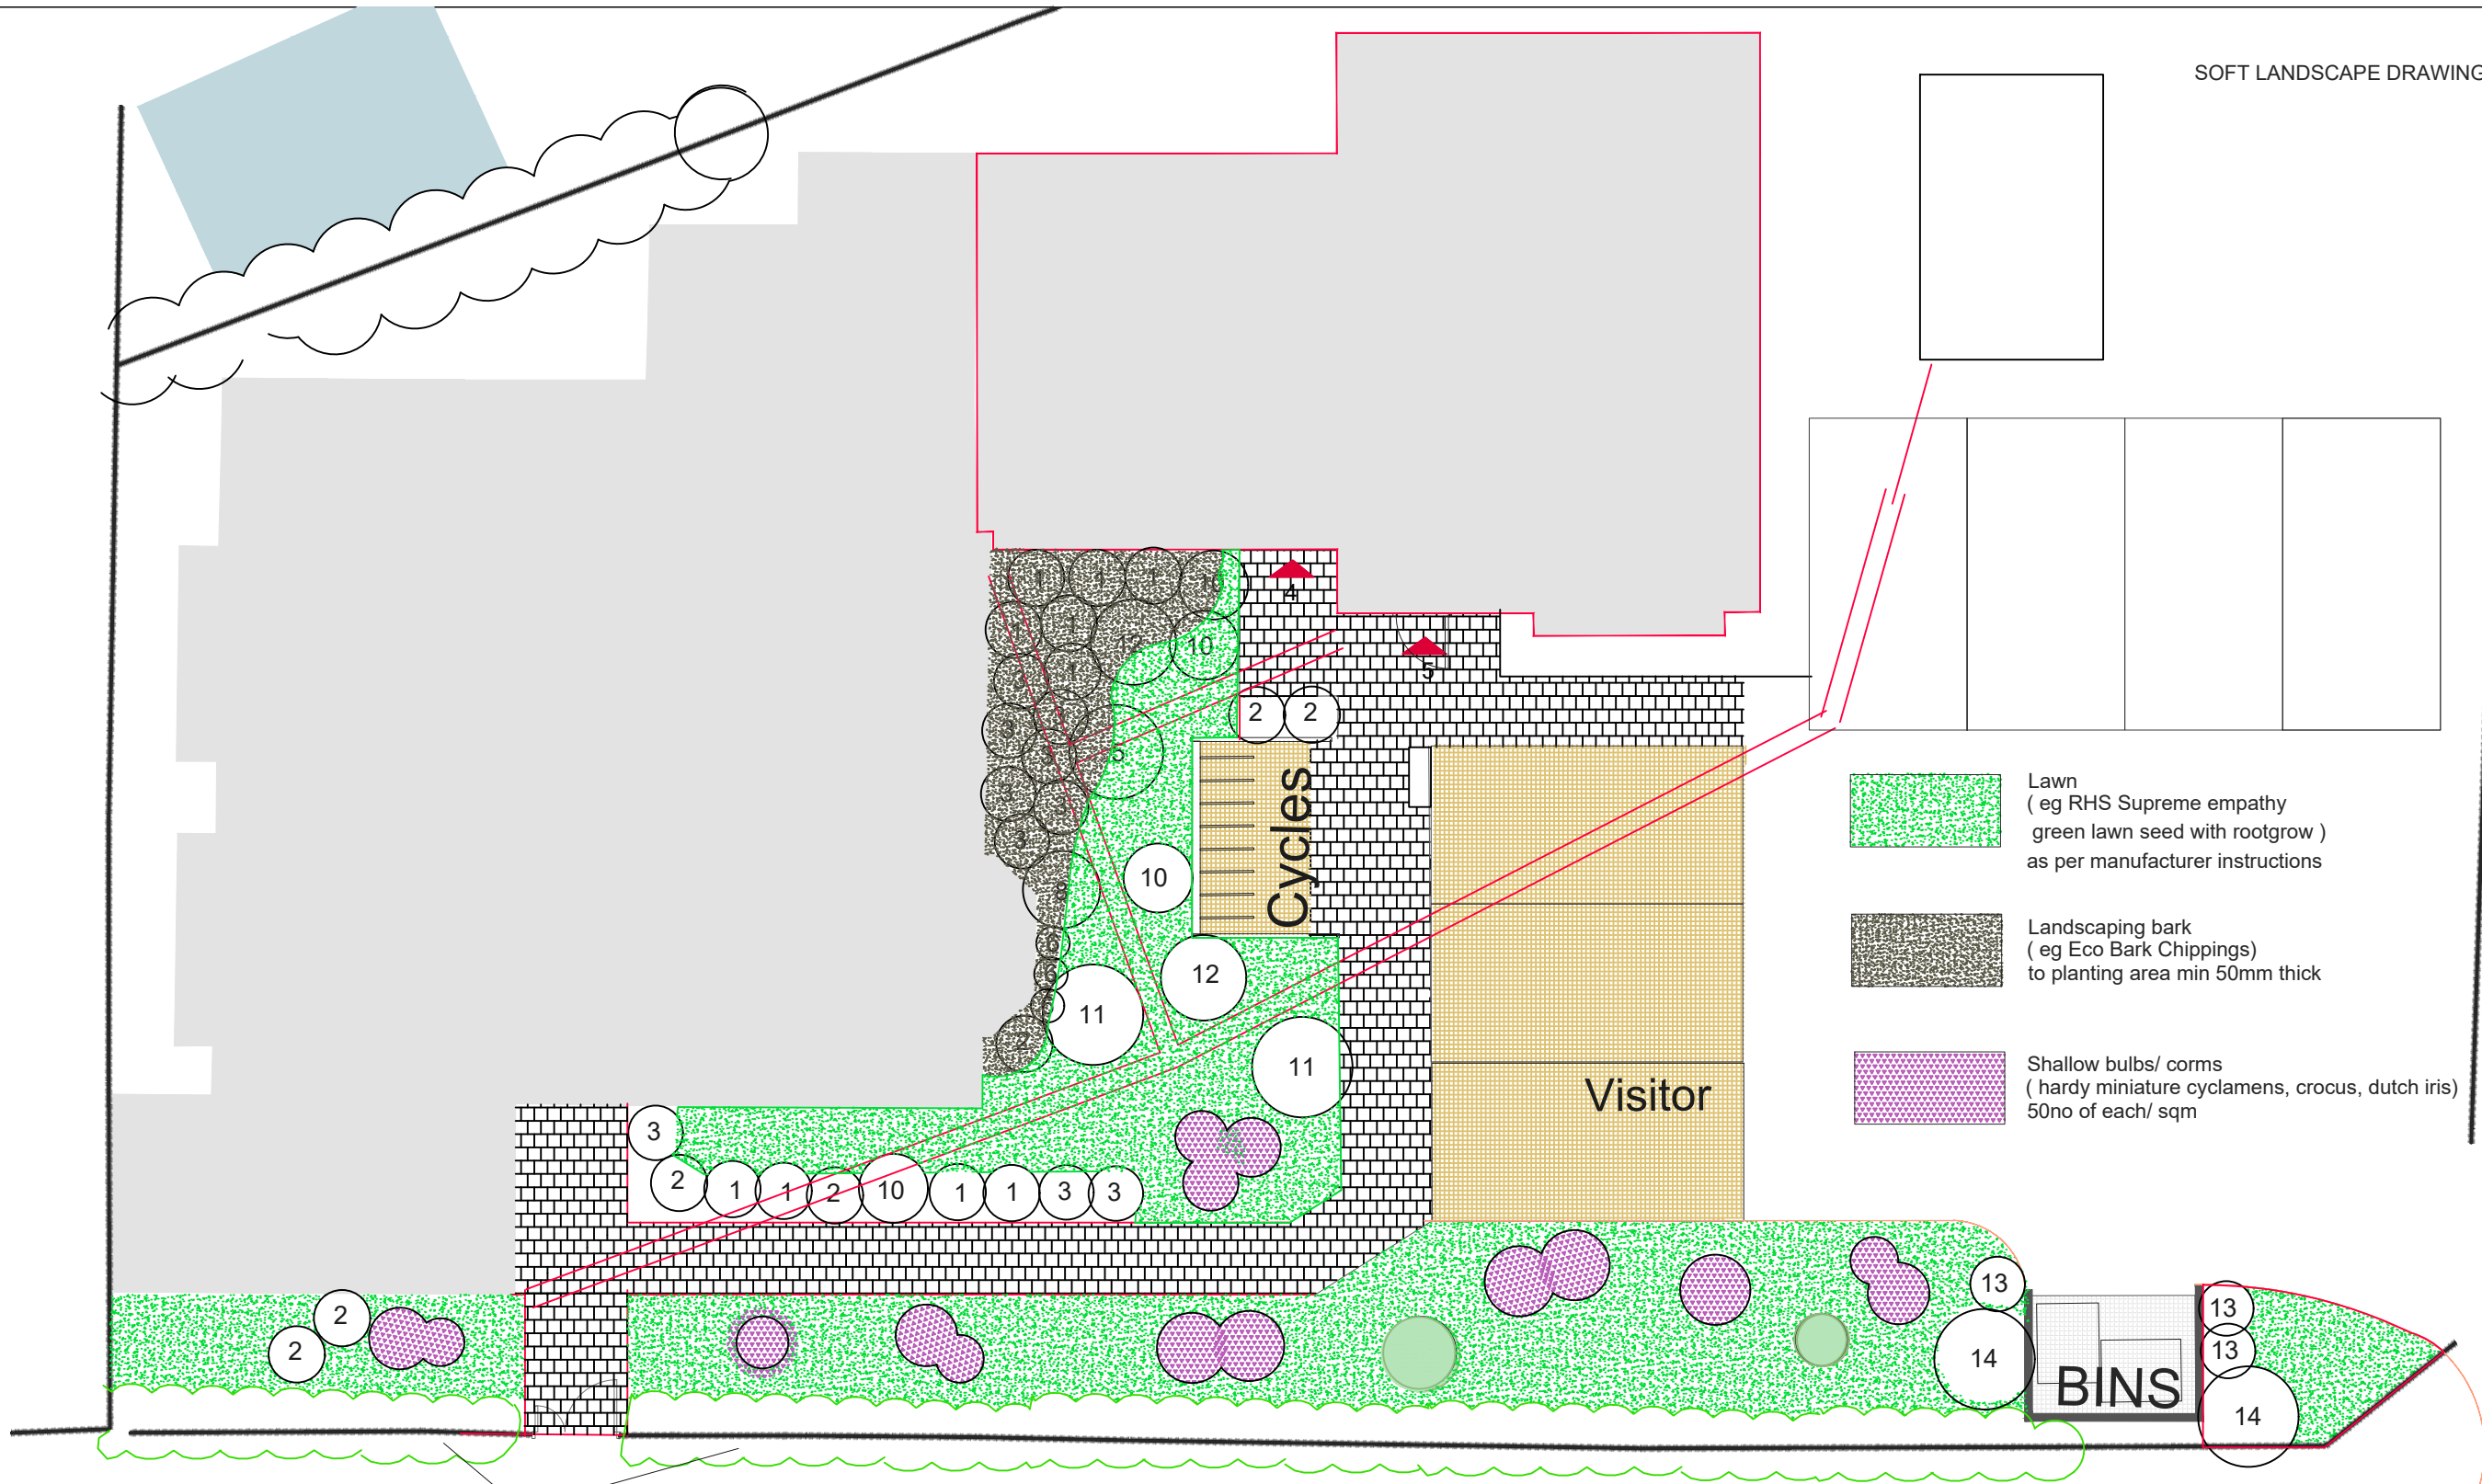

EXISTING MATURE HEDGE
retained/ enhanced
and replaced as necessary in accordance with
Arboricultural Report. Height maintained at min 2m

			Eventual height (m)	Eventual spread (m)	Foliage	Flowering season	Biodiversity and other benefits
13	Sarcococca confusa sweet box		2	1	evergreen	December-March	scented
14	Lonicera x brownii 'Dropmore Scarlet' scarlet trumpet honeysuckle		4	2	semi-evergreen	June-September	climber