


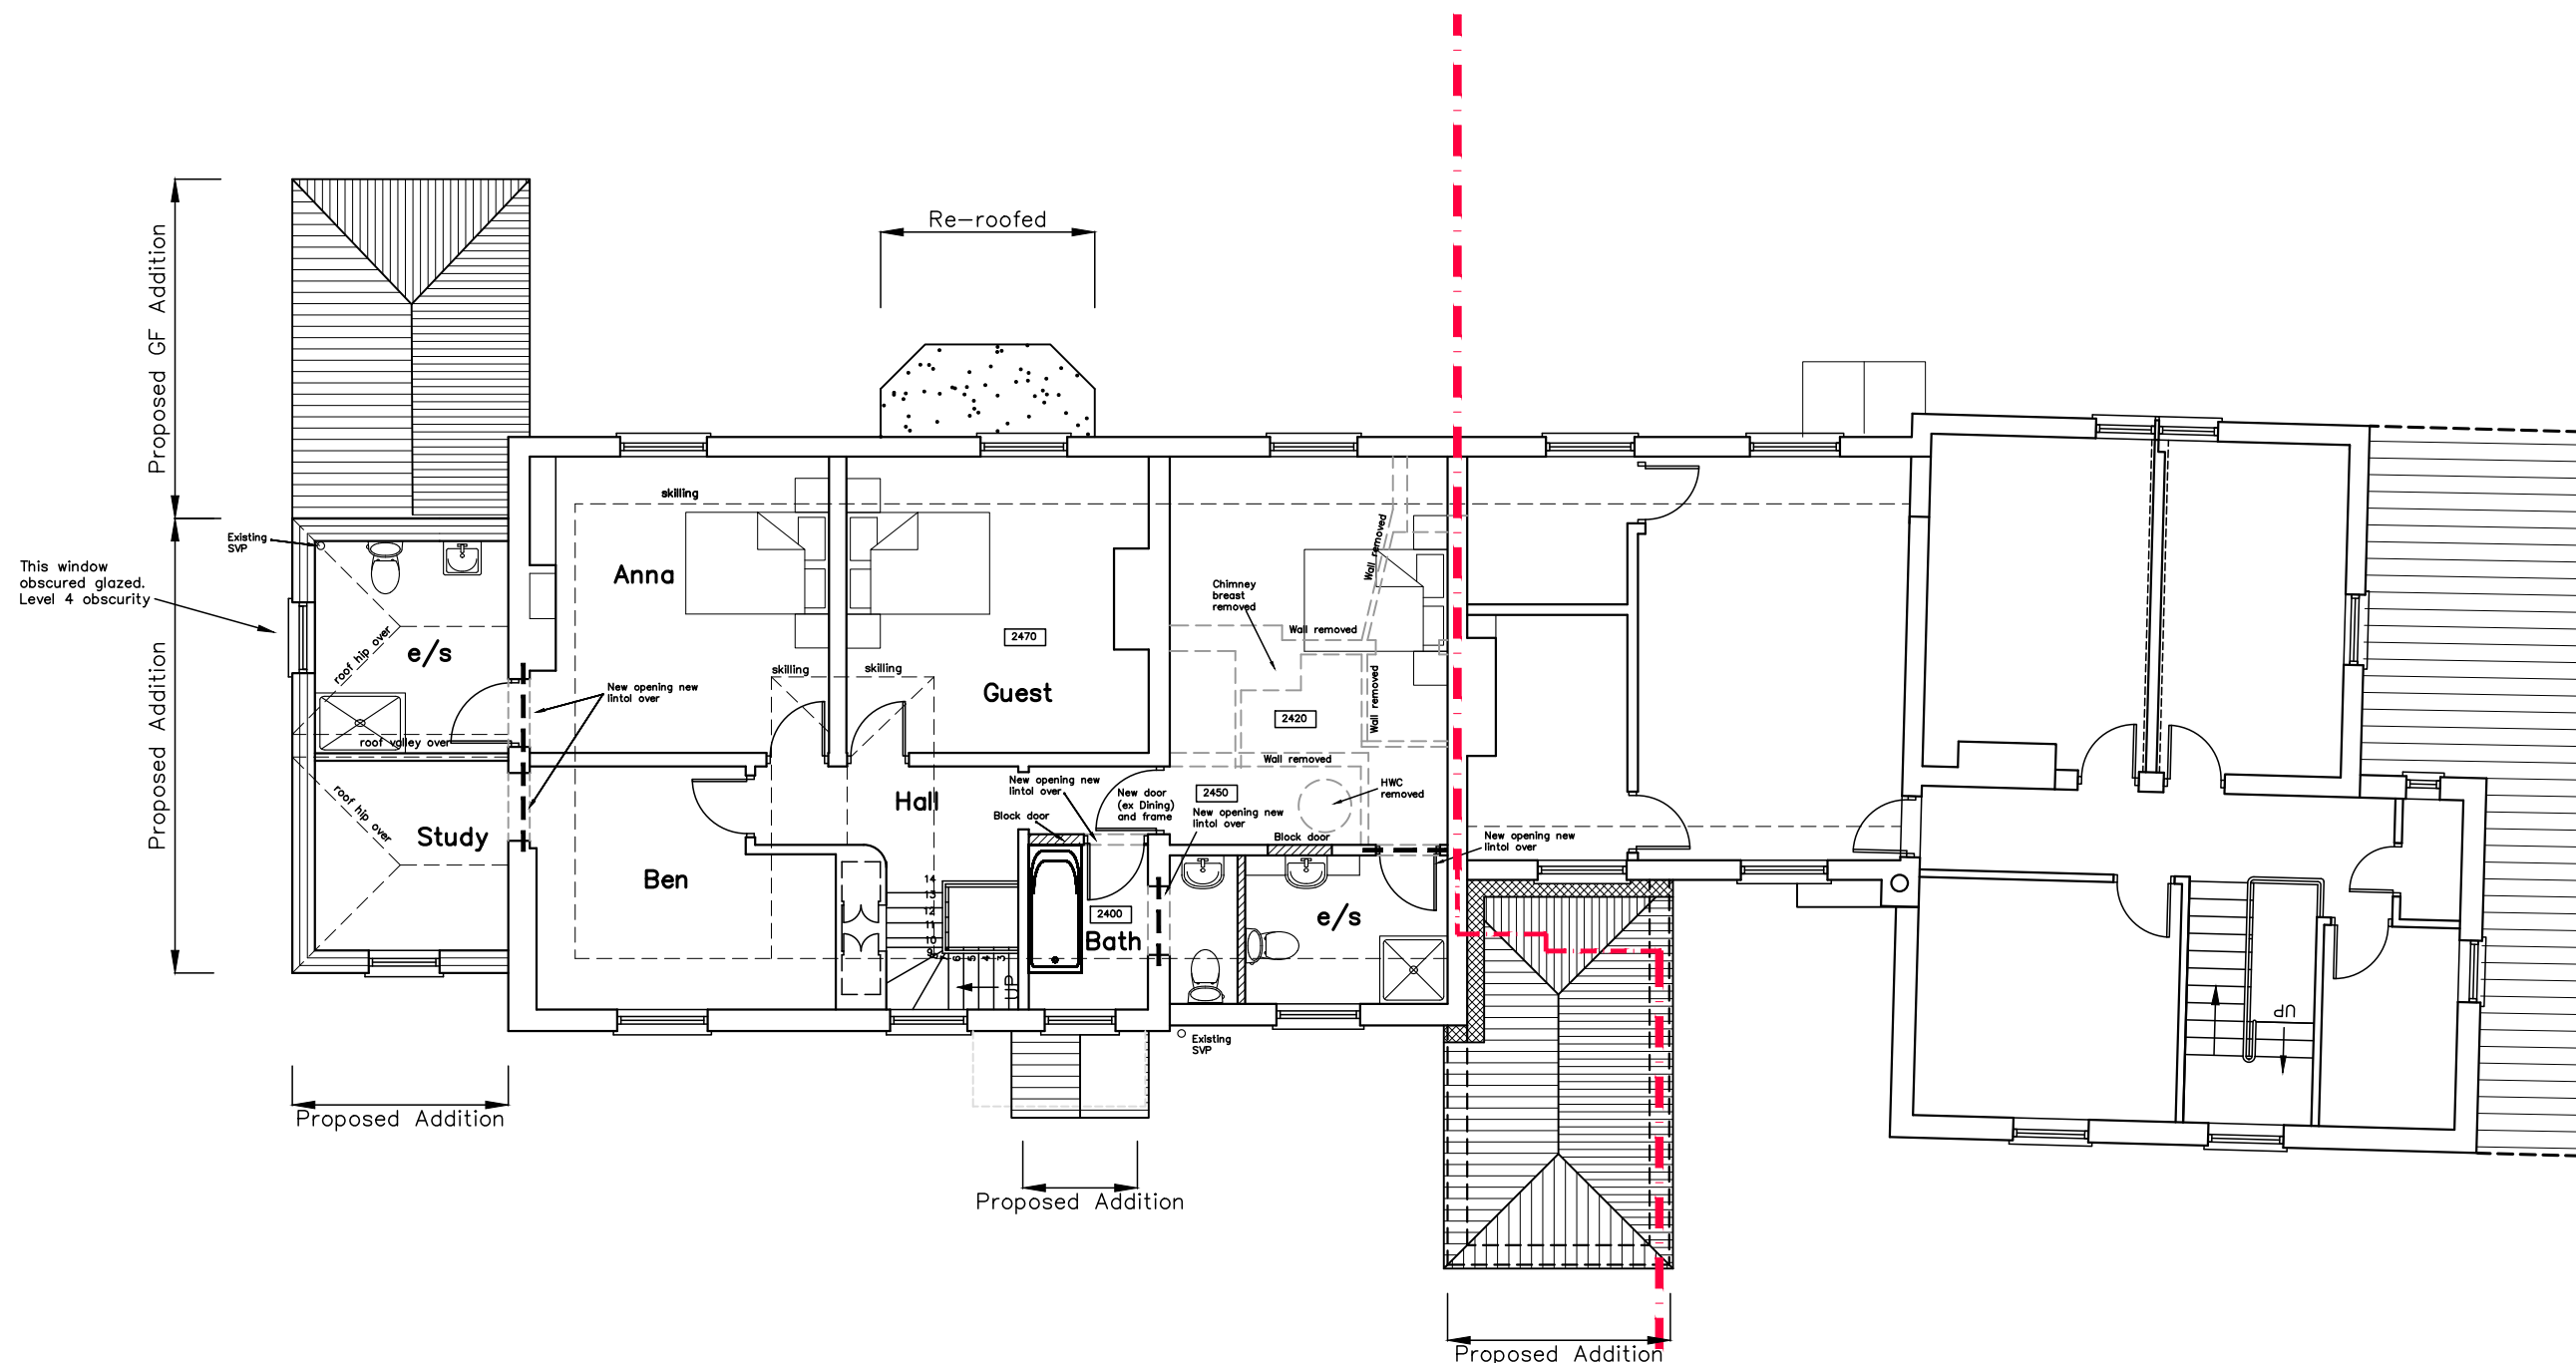

FIRST

White House Woodlands

CAAD

Critchley Architecture And Design Ltd.

Contact: 02392 474 919 | info@caad.online

The Old Brewery, 15E South Street, Havant, PO9 1BU



Carter A – Proposed First Floor

Revisions

- Roof Revisions/13.10.2022/ZS
- En/suite obscured glazed. 15/03/23 MHC
-
-

White House
Eastleigh Road
Havant
PO9 2NY

Scale A1=1:50, A3=1:100
Drawn MHC
Date 07/07/2022

21111-476^B

10m

20m

30m

40m