



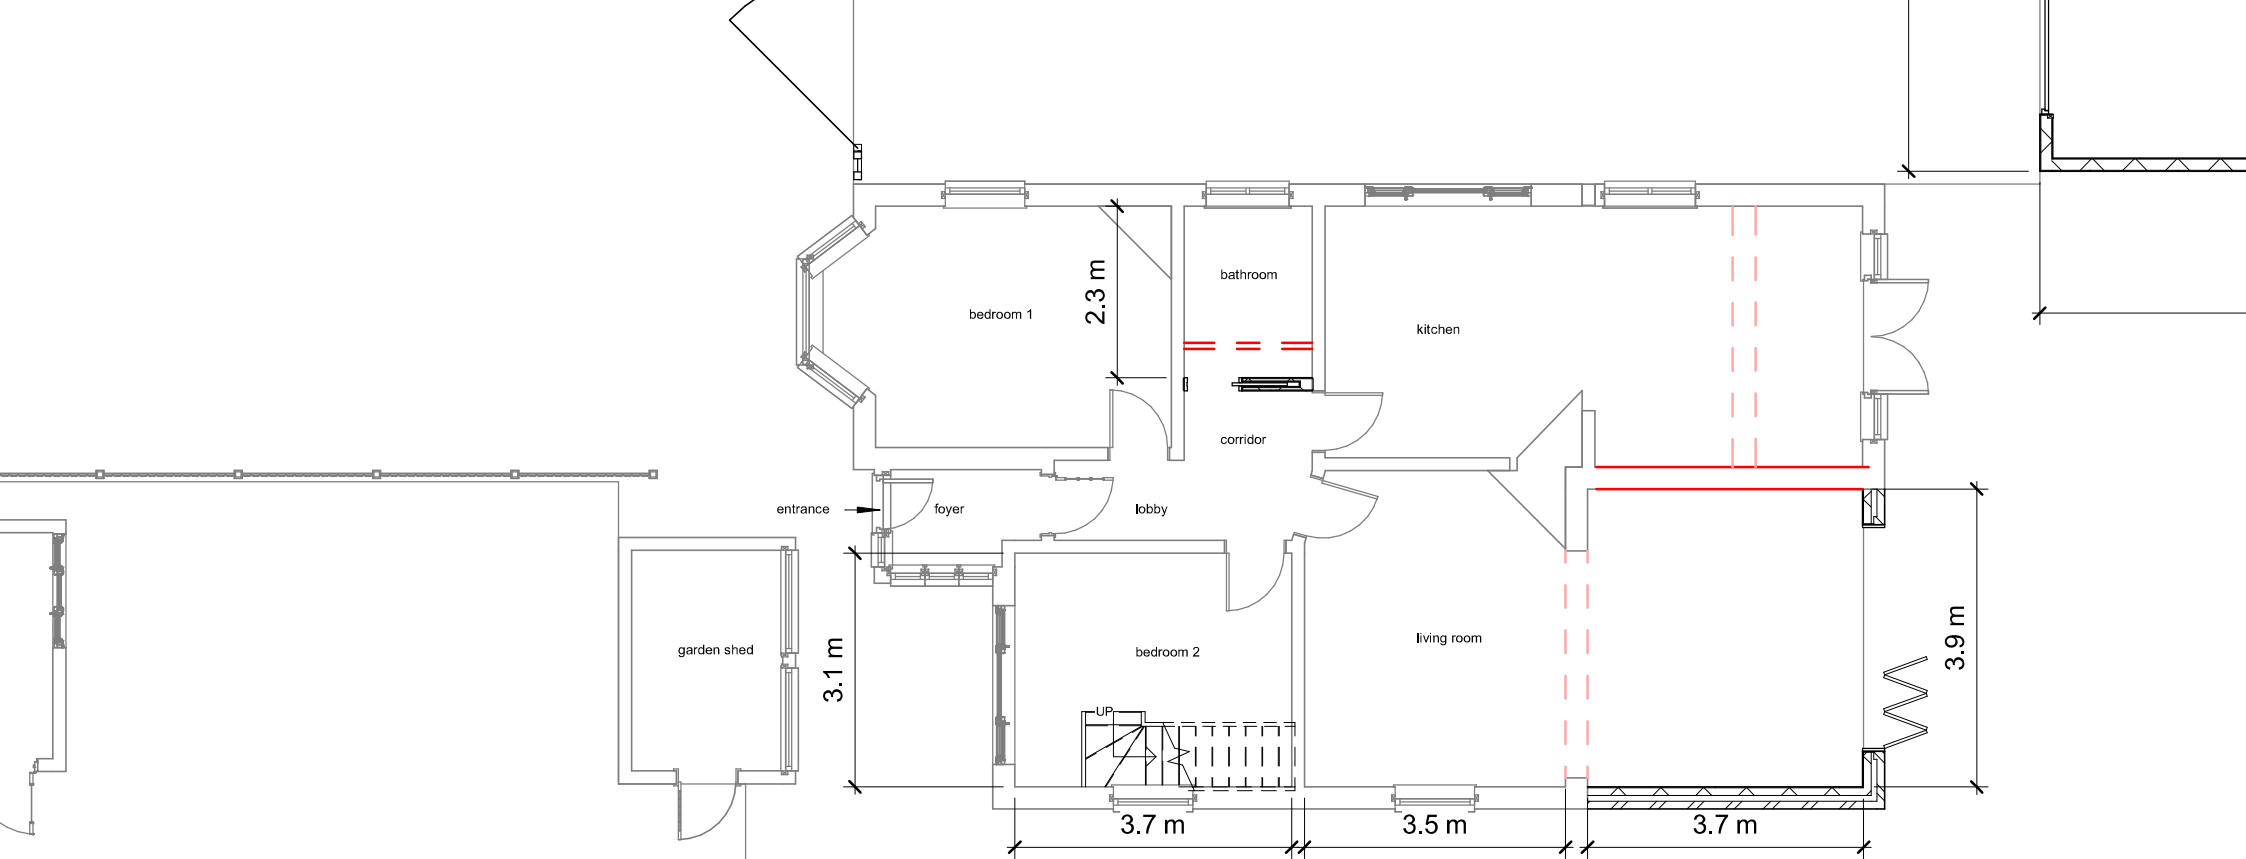

Proposed Ground Floor

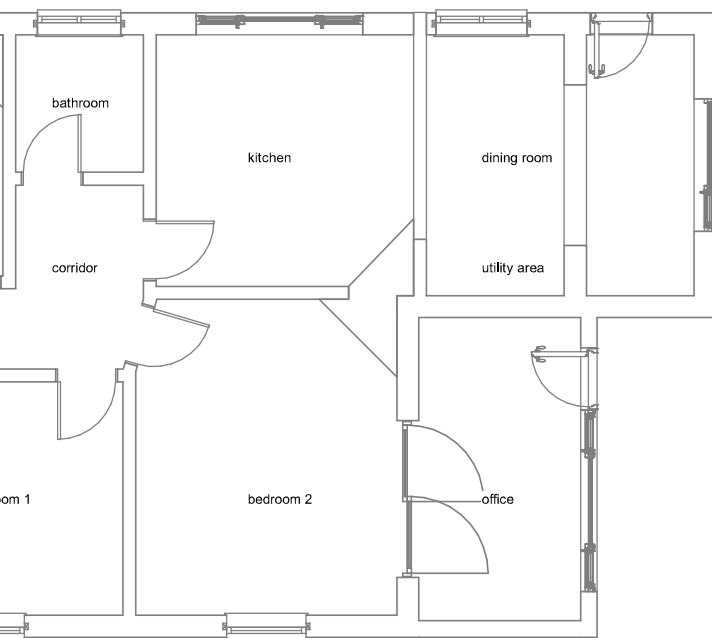

Existing Ground Floor