

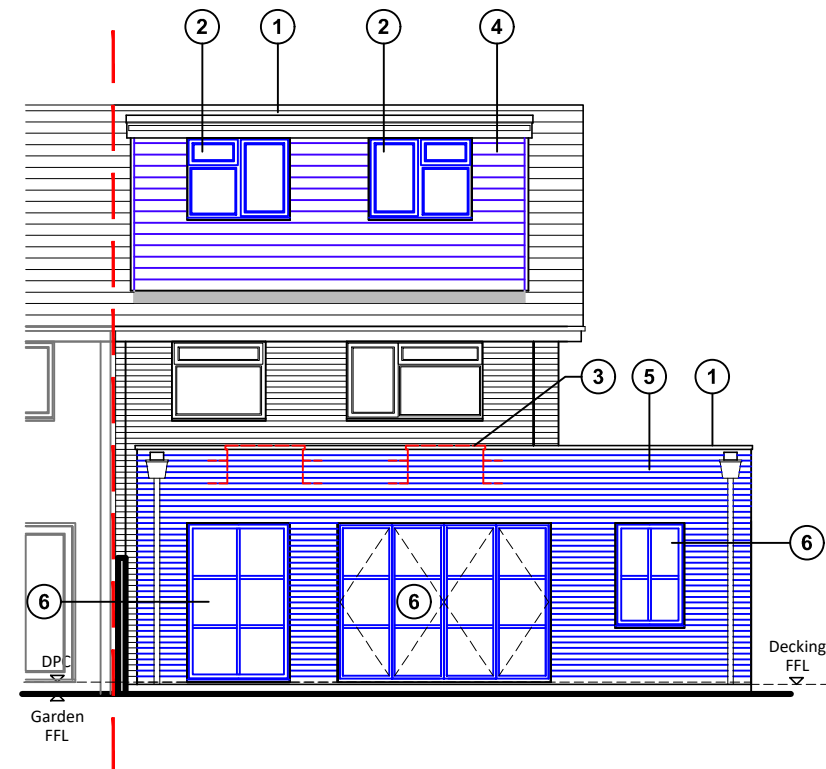
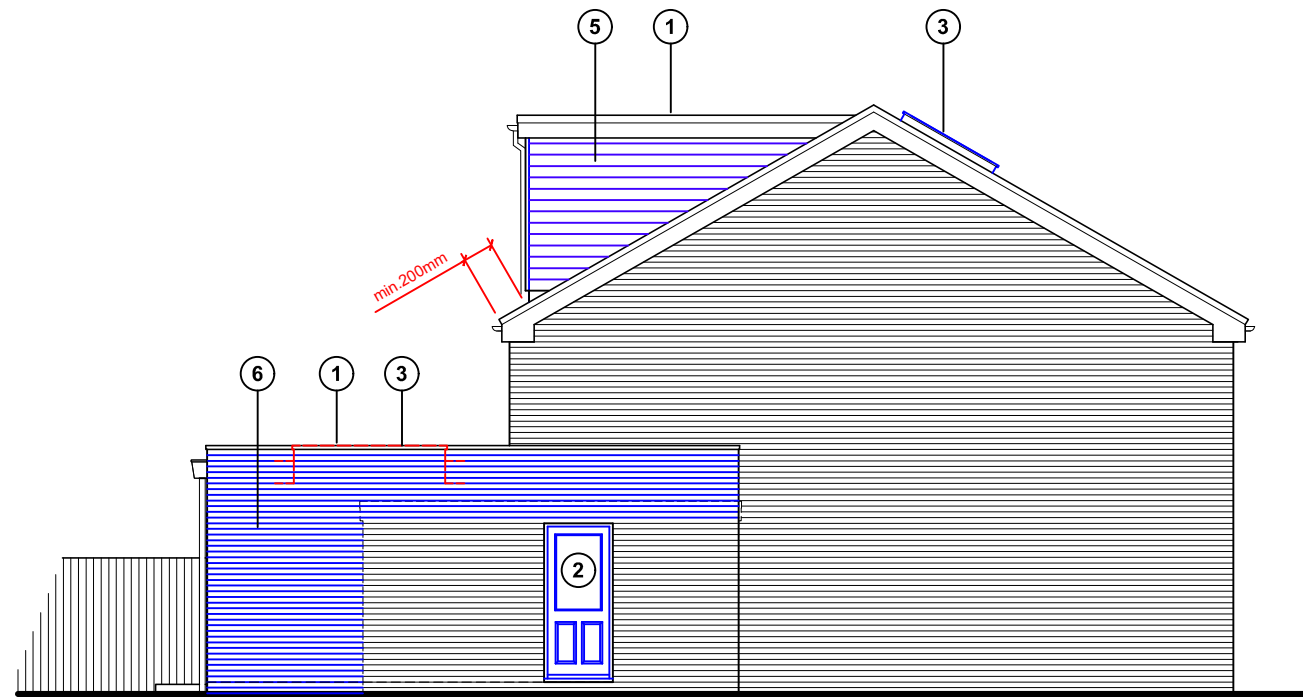
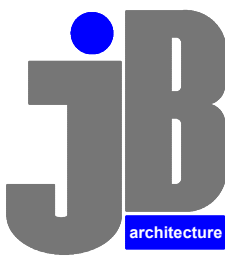


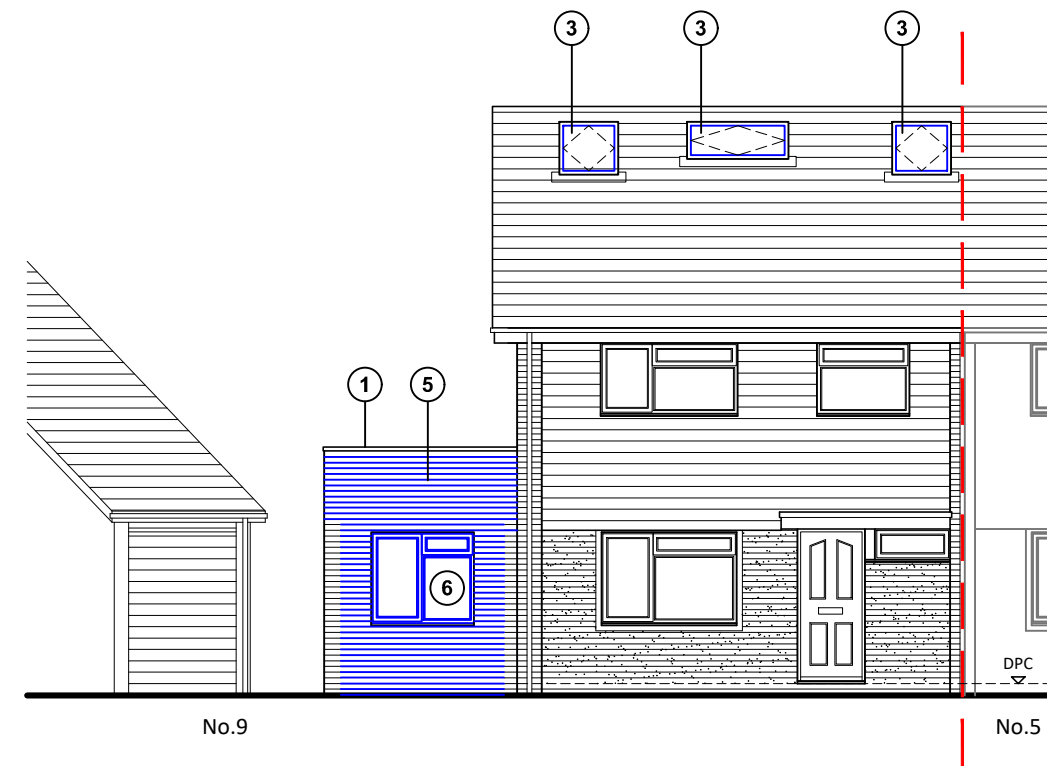

- 1 Single ply flat roof
- 2 UpVC windows and doors
- 3 Skylight / lantern  
Velux or similar product
- 4 Weatherboard cladding  
colour - grey
- 5 Bricks to match existing
- 6 Crittall style windows  
and doors

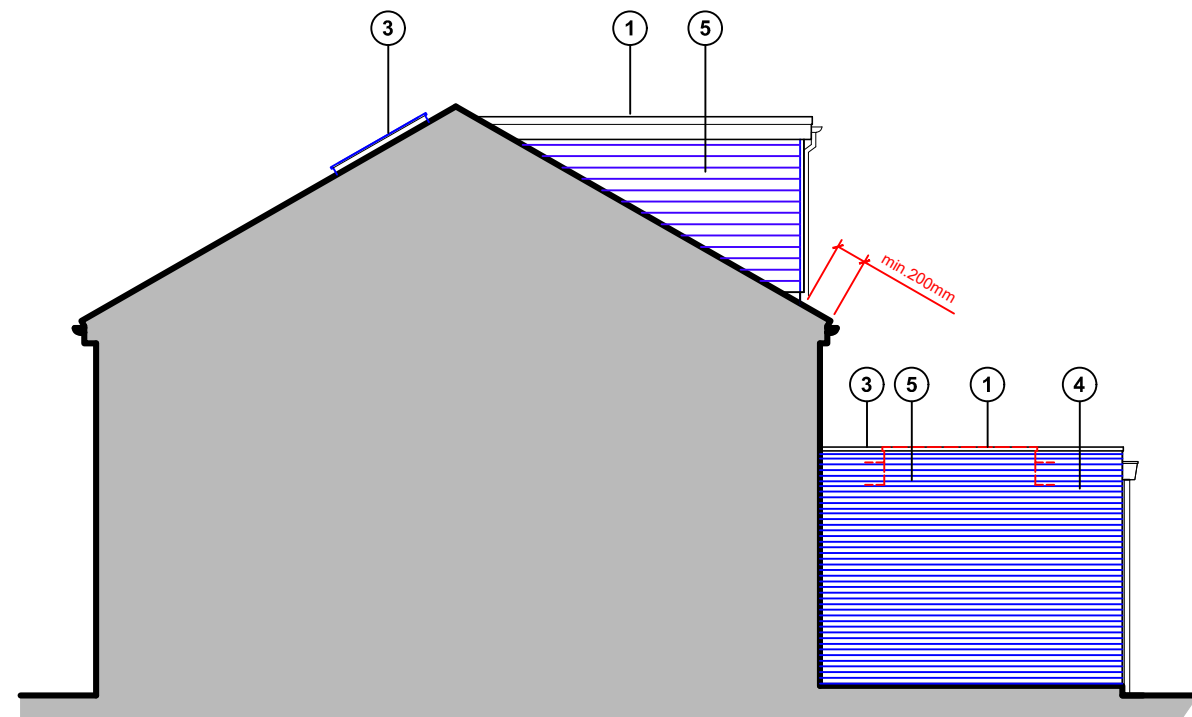

JB ARCHITECTURE DESIGN LTD

TEL: 01243 933 732

E: [admin@jb-architecturedesign.com](mailto:admin@jb-architecturedesign.com)

Web: [www.jb-architecturedesign.com](http://www.jb-architecturedesign.com)

For  
MR & MRS WOOD

Project  
PROPOSED EXTENSION  
7 MARKWAY CLOSE  
EMSWORTH  
PO10 7NX

Title  
**PROPOSED ELEVATIONS**

Proposed elevations    scale 1:100



|            |       |                |          |
|------------|-------|----------------|----------|
| Date       | Drawn | Scale          | Checked  |
| JAN 2023   | JB    | 1:100 @ A3     | -        |
| Job Number |       | Drawing Number | Revision |
| PL668.23   |       | 05             | <b>E</b> |