
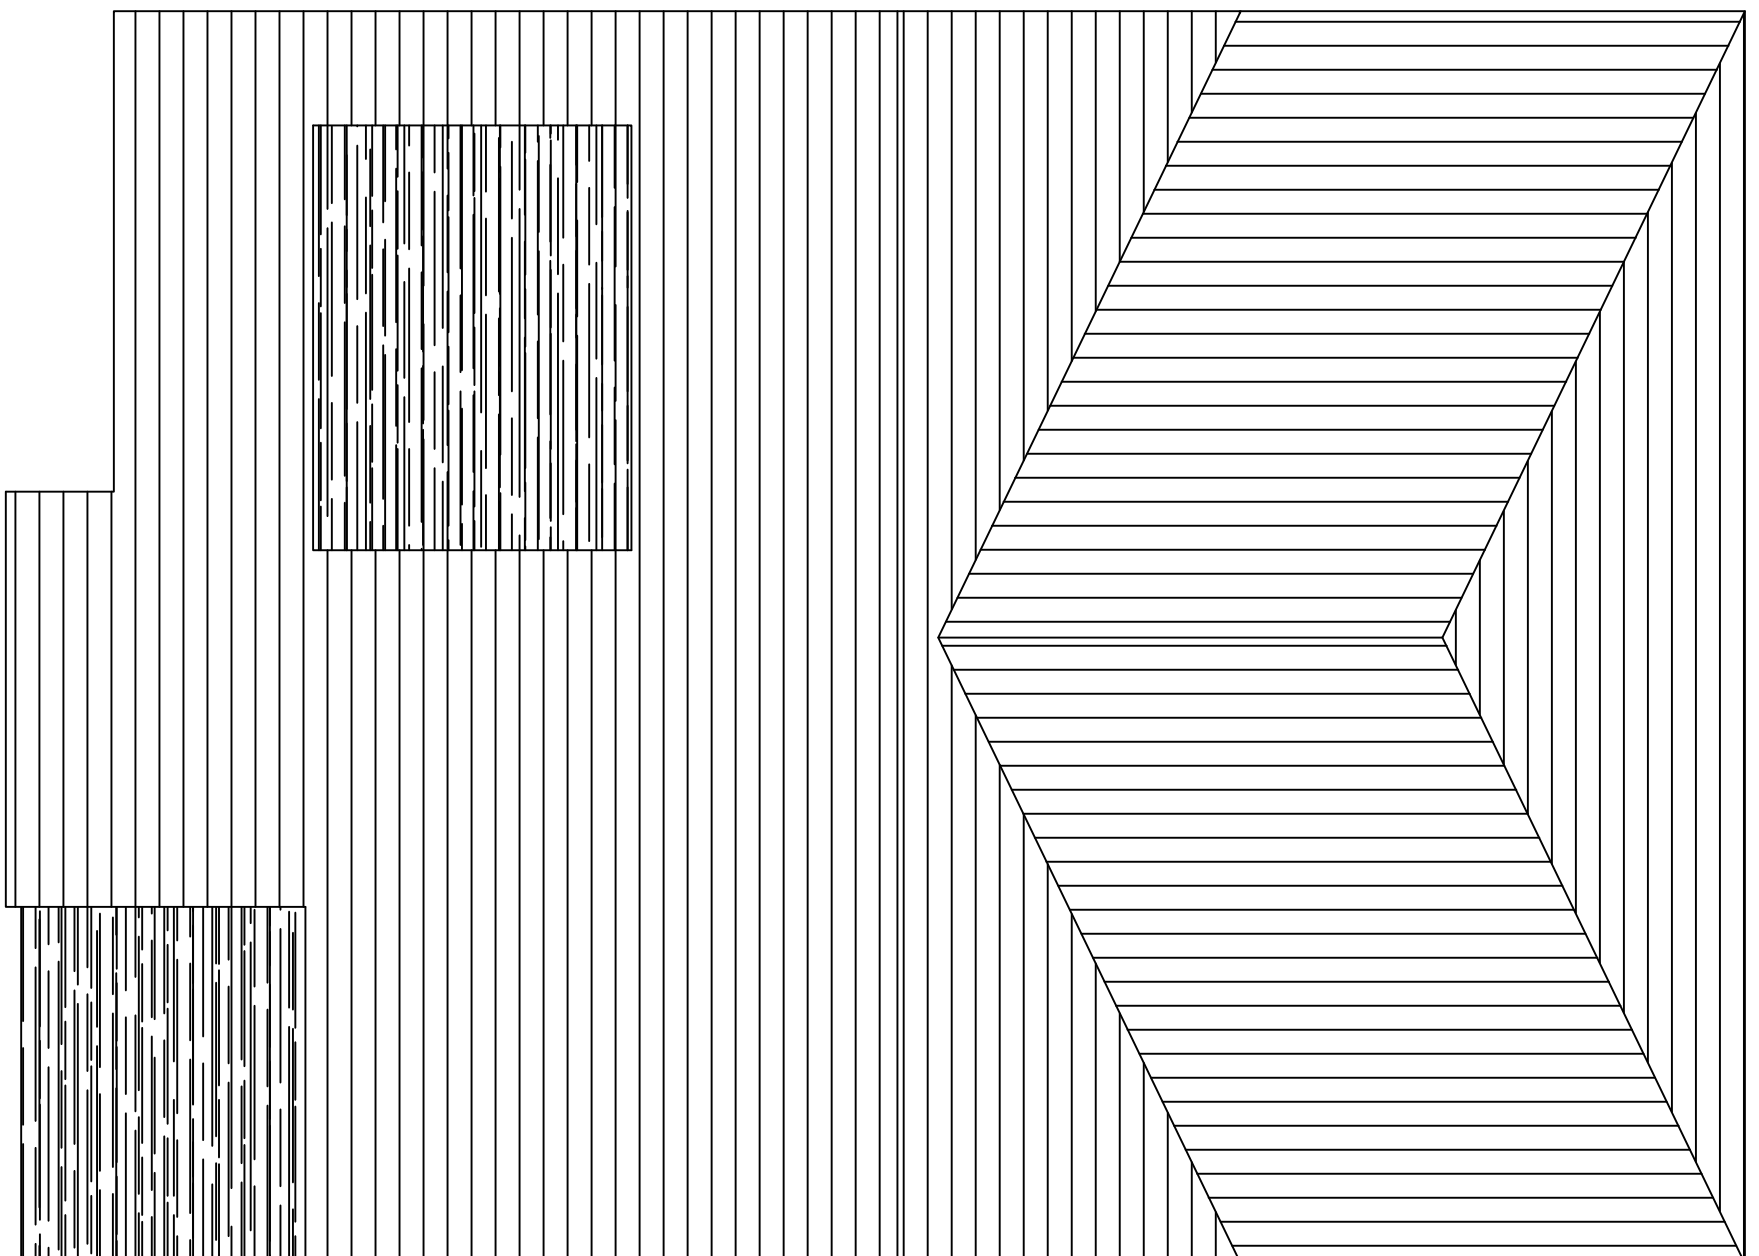
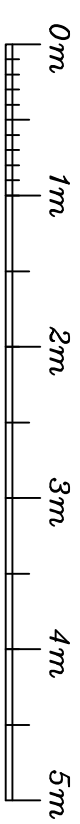


NB

(1) FIGURED DIMENSIONS MUST BE TAKEN IN PREFERENCE TO SCALED DIMENSIONS AND SITE DIMENSIONS ARE TO BE CHECKED BEFORE WORK IS PUT IN HAND.

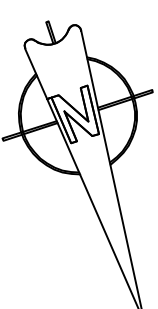

Item	Description	Date	Checked by

**65 Galaxie Road
Waterlooville
Hamperline
PO8 9AT**

**Trans-
Proposed Roof Plan**

Source:	1:50 @ A3		
Date:	22.03.23	Drug No:	402
			Rate: