




PROPOSED 1A INGLEDENE CLOSE

No 5

No 7

No 9


No 11

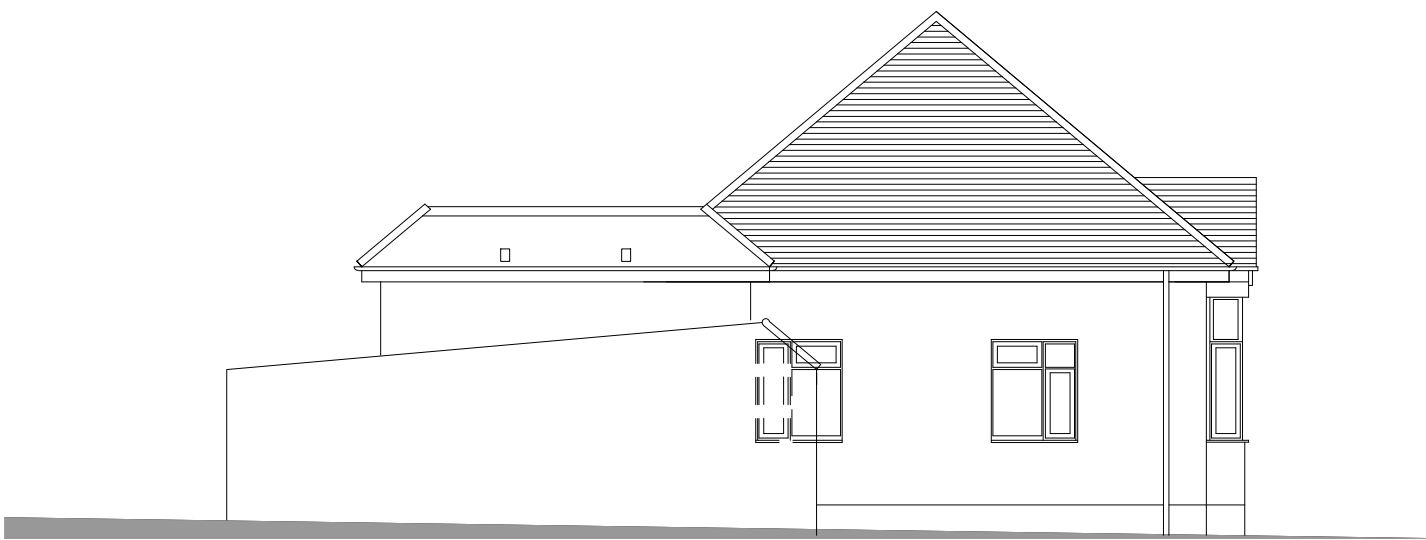

No 1 INGLEDENE CLOSE
SOUTHEAST ELEVATION



No 5 NEW ROAD
SOUTHEAST ELEVATION

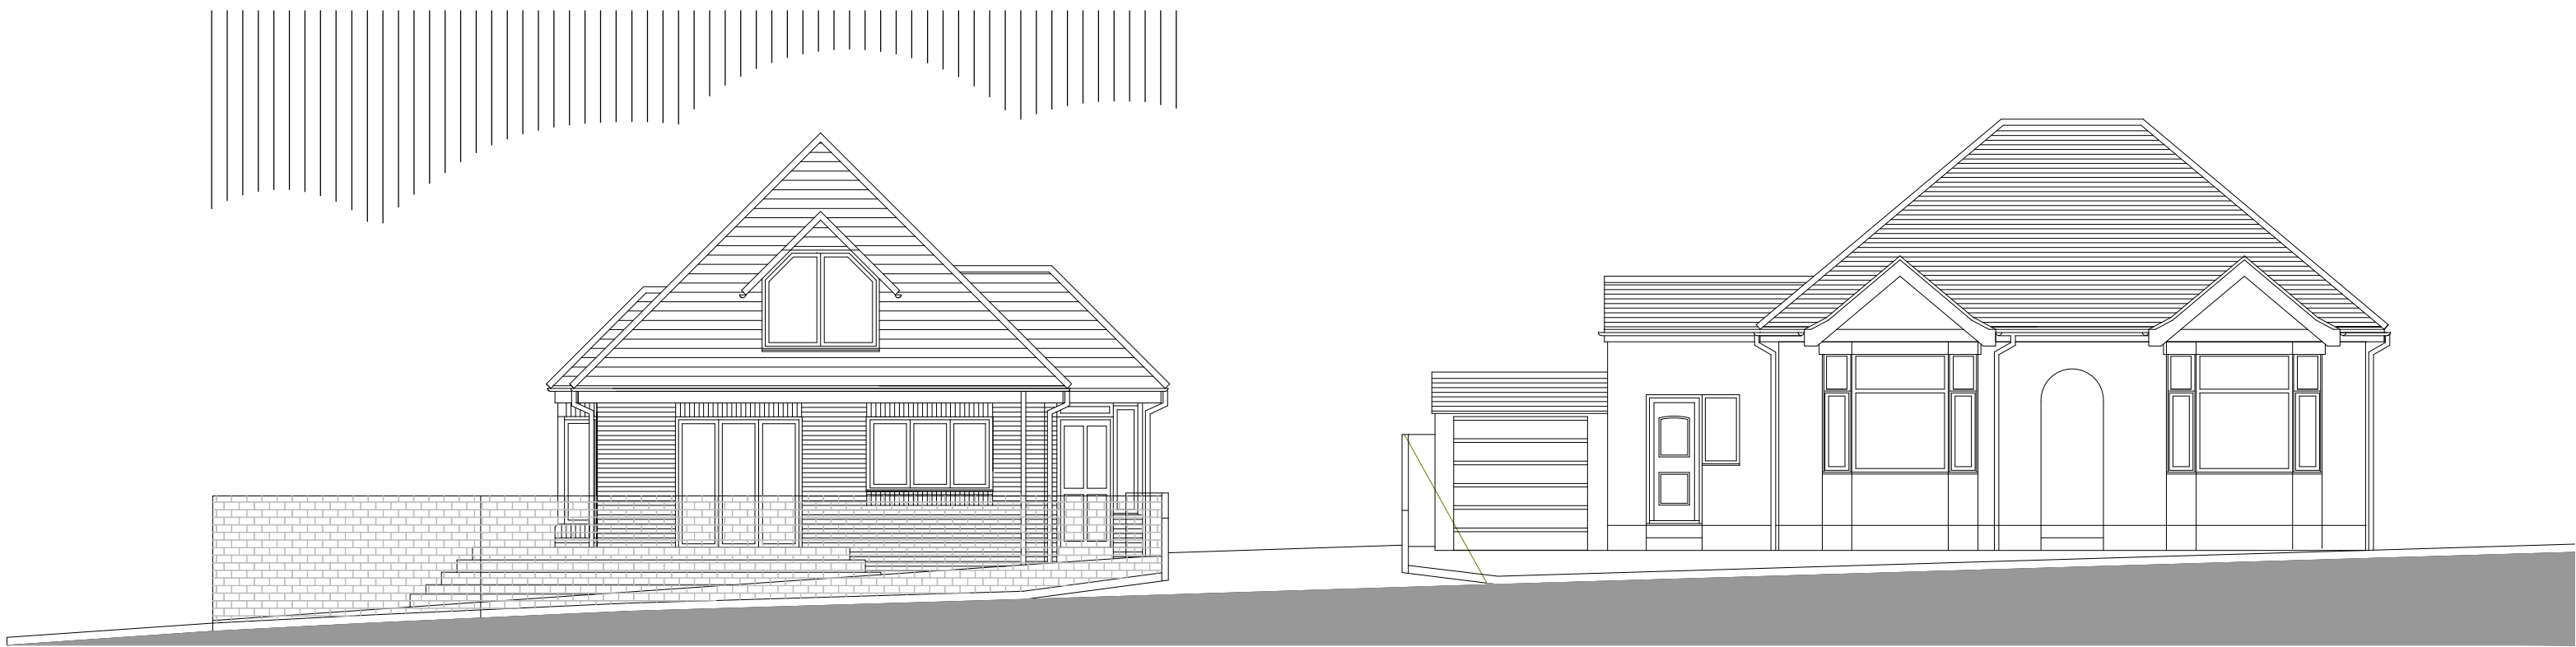

NORTHEAST ELEVATION

No 1 INGLEDENE CLOSE



A 20.03.23 Amended Elevation to 1 Ingledene Close.

Client
MRS S WALSH
10 BEDHAMPTON ROAD
HAVANT PO9 3EY

Project
PROPOSED
ONE-BEDROOM BUNGALOW
1A INGLEDENE CLOSE PO9 1DG

Title
PROPOSED CONTEXTUAL
ELEVATIONS

PROJECT	DRAWING	cmd
2359	P 100.05	A
scale	date	drawn
1:100 @ A1	10.22	7.75

TIM SAGE
CHARTERED
ARCHITECT
LIMITED

12 Sussex Place
Southsea PO5 3EZ
t: 023 582 7386
m: 07773 187 010
e: tmsage@tiscali.co.uk

